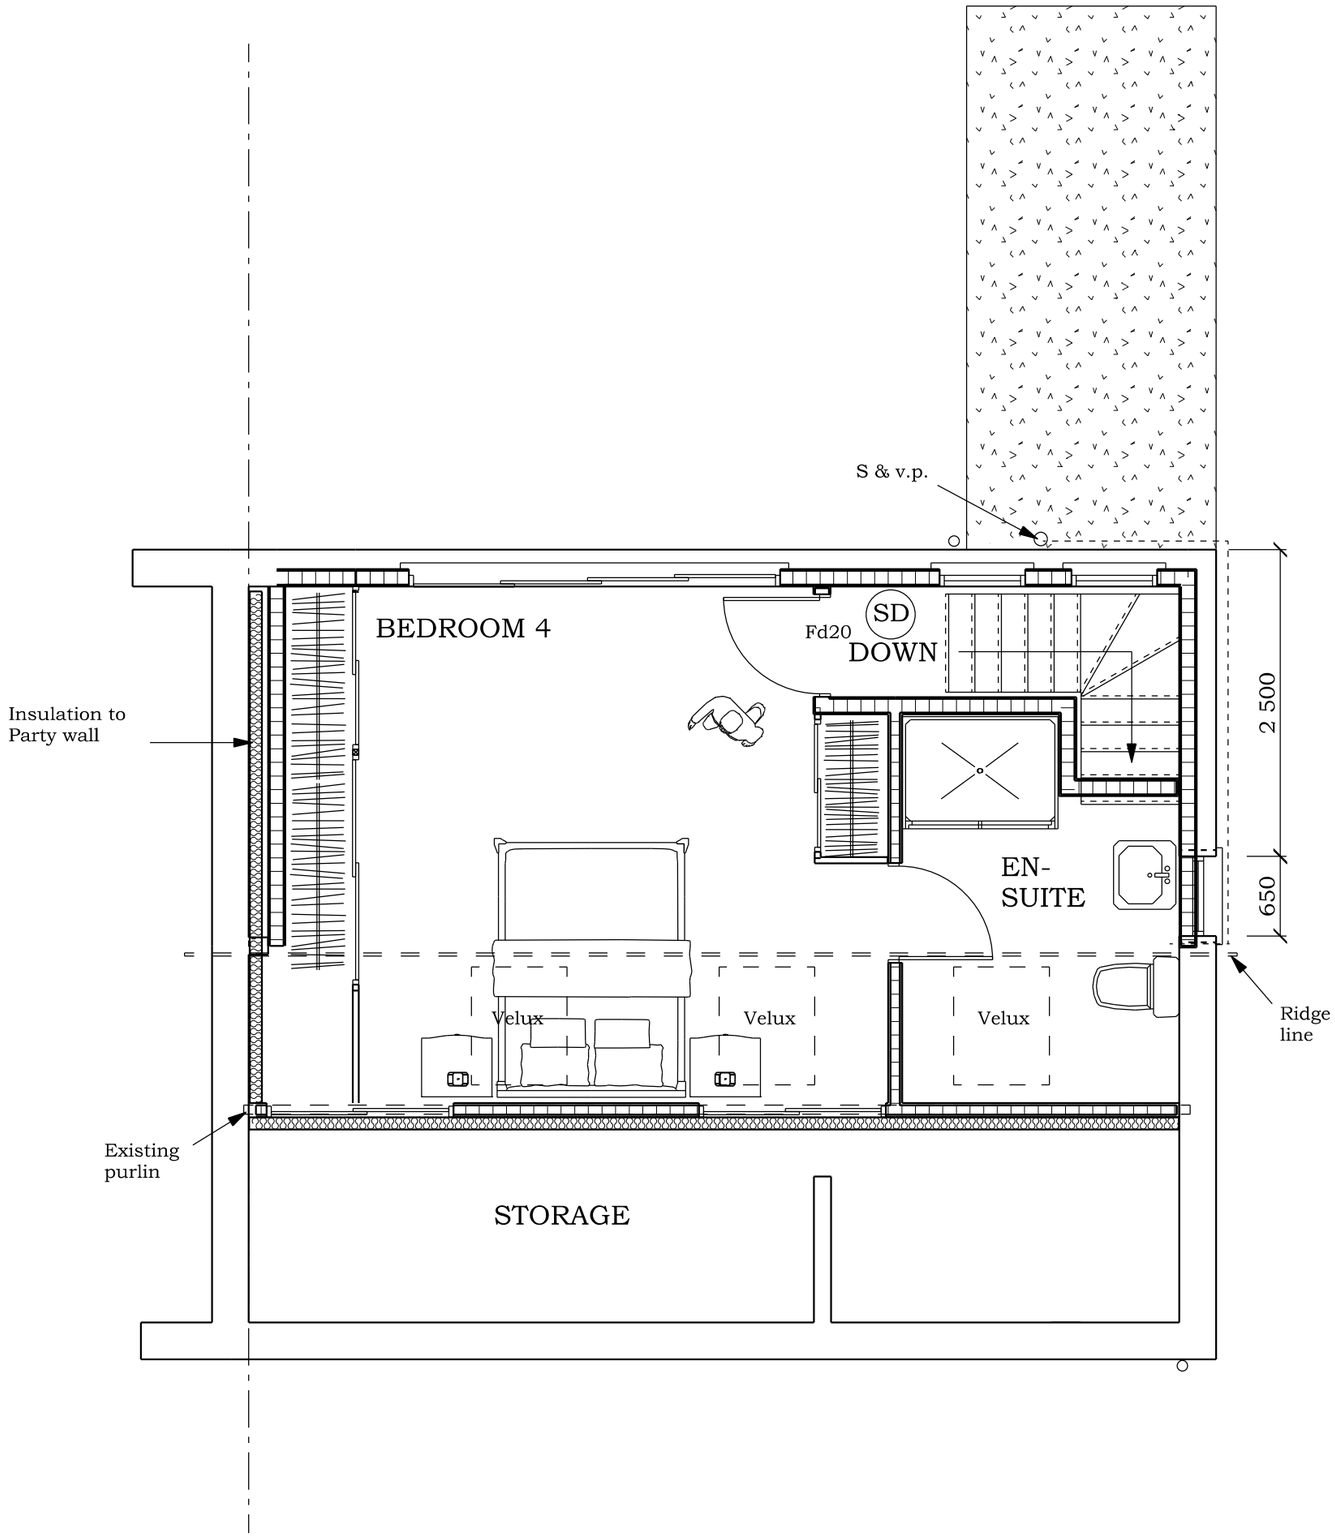


PROPOSED SECOND FLOOR

LOFT CONVERSION & SINGLE STOREY FRONT EXTENSION

for

Mr. & Mrs. O. WHITWELL,

at

24, ACKWORTH DRIVE AVENUE,

BAGULEY,

M23 ILD

Scale 1:50 @ A1

Date JULY 2026

Drawing Number 2369/3