





PARTIAL ELEVATION

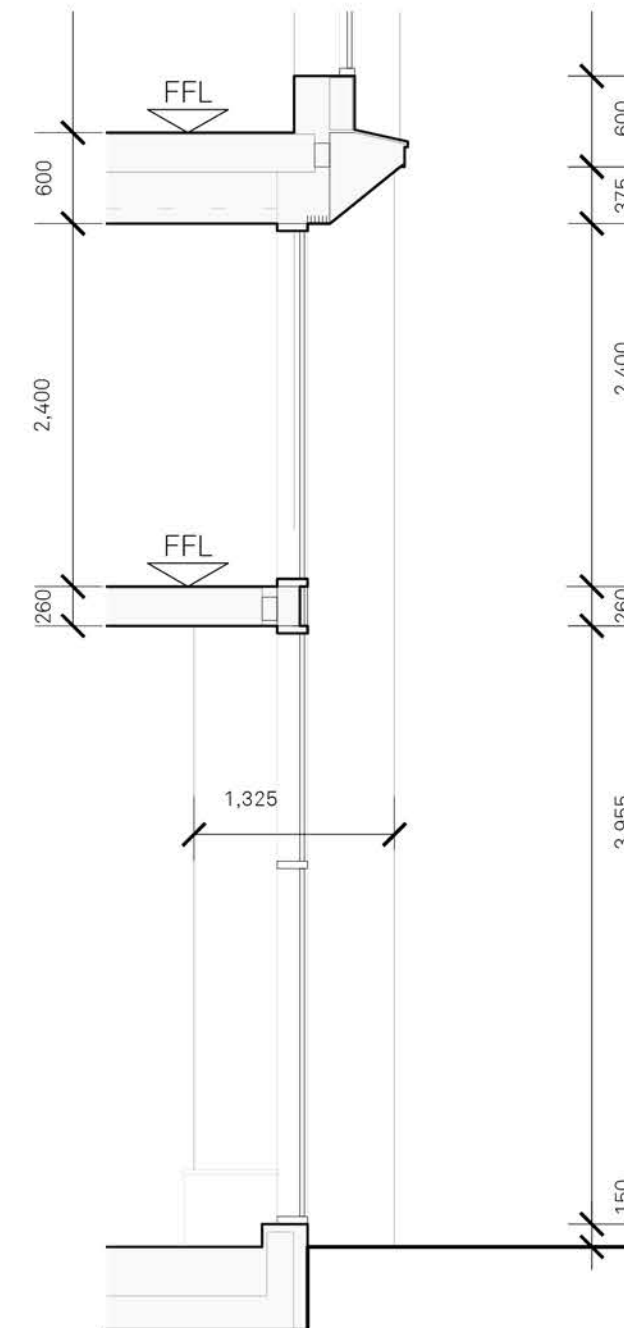

SECTION B

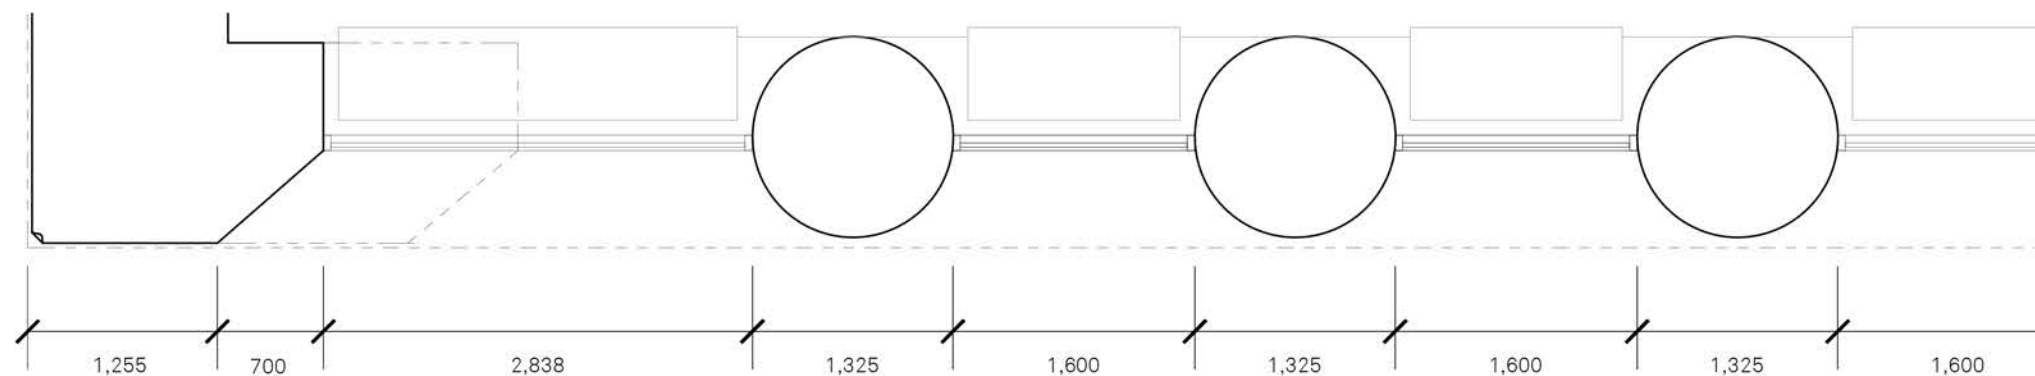

PARTIAL PLAN

Key:	① Red pre cast concrete cladding with cast in pattern	④ Anodised silver perforated panel with solid black opening vent behind	⑦ Red aluminium window sill	North:	Project: 85 Rochdale Road			Title: Bay Study - Ground Floor		Jon Matthews Architects Union, 2-10 Albert Square, Manchester, M2 6LW 0161 974 3690	
	② Horizontal red pre cast concrete band	⑤ Back painted glass	⑧ Anodised metal panel		Status: Information	Scale: 1:50 @ A3	Date: 06/08/26	Drawing No: 243-JMA-B1-ZZ-DR-A-104201	Rev: P04	Copyright of this drawing is vested in Jon Matthews Architects and must not be copied or reproduced without written consent. Figured dimensions only are to be taken from this drawing. Do not scale from this drawing. For full company disclosure please visit www.jonmatthewsarchitects.com	
	③ Exposed aggregate columns	⑥ Capped curtain walling system with metal upstand									