
220 MOSELEY ROAD, M14 6PD


EXISTING SIDE ELEVATION

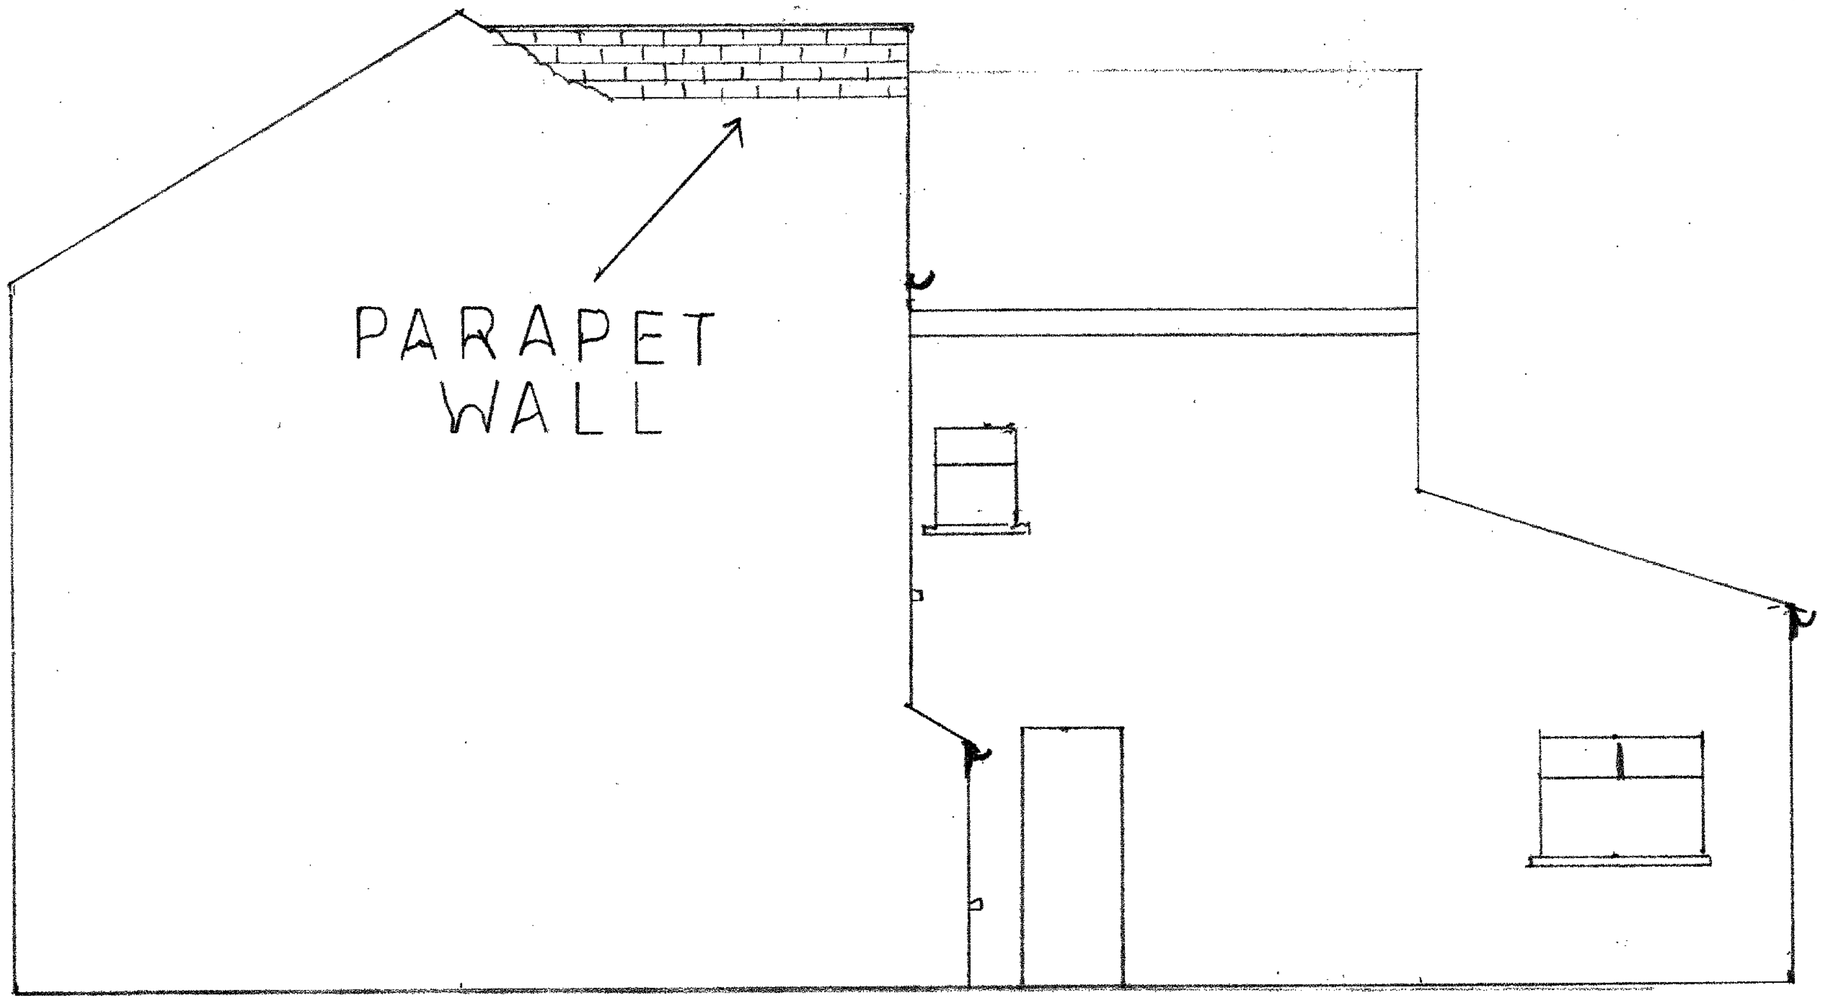

SCALE; 1-50

220 MOSELEY ROAD, M14 6PD

PROPOSED SIDE ELEVATION

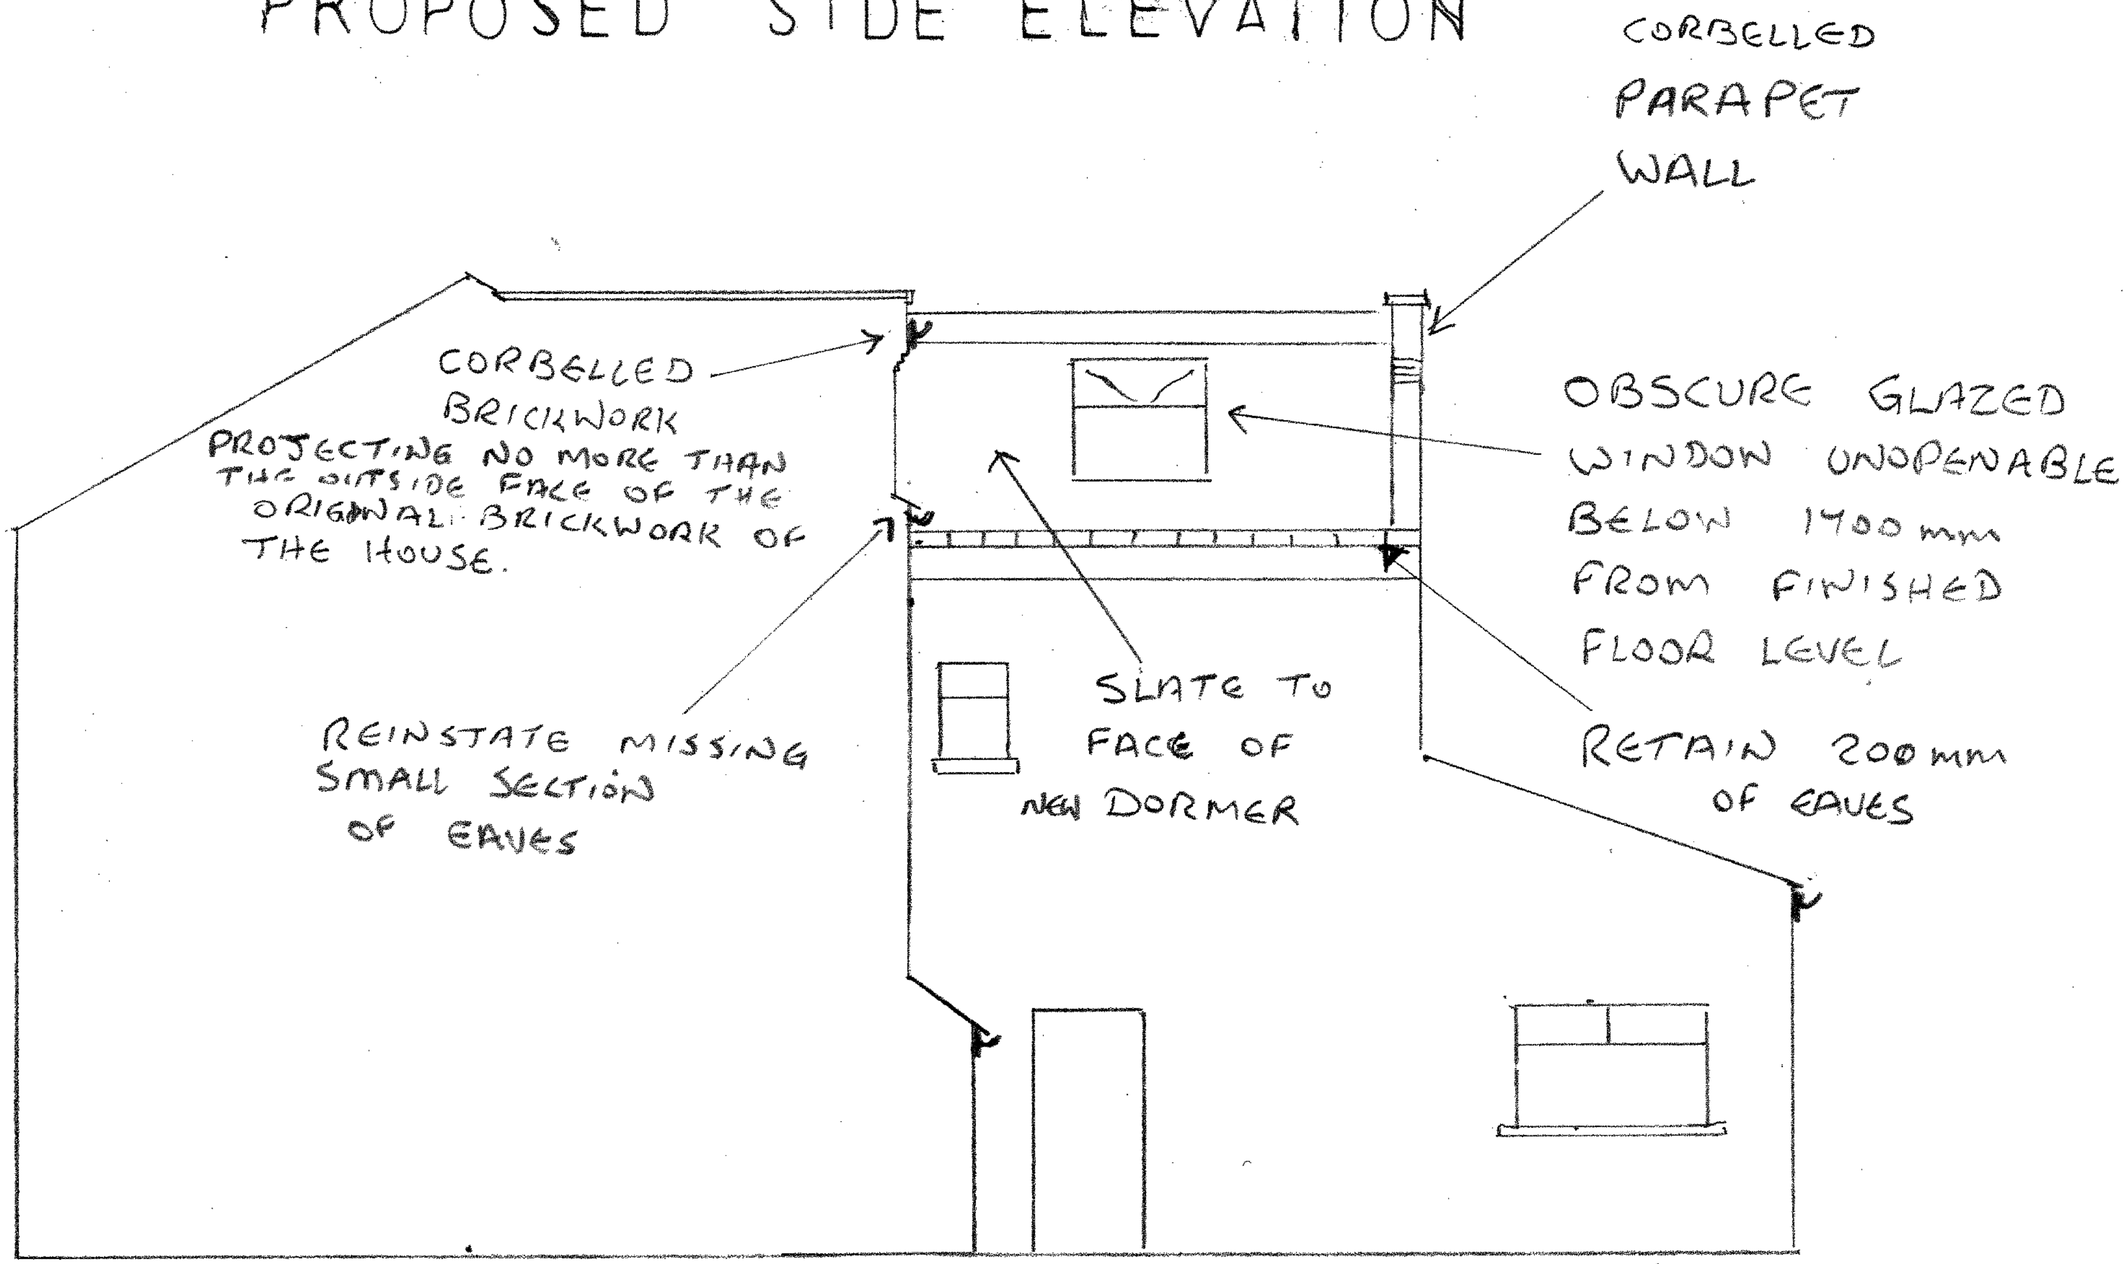


SCALE 1-50

220 MOSELEY ROAD, M14 6PD.

PROPOSED REAR ELEVATION


CORBEL OUT BRICKWORKS TO NO MORE THAN THE OUTSIDE FACE OF THE ORIGINAL BRICKWORKS BELOW, TO GIVE DEFINITION TO THE FACIAS AND THE DORMER FACES

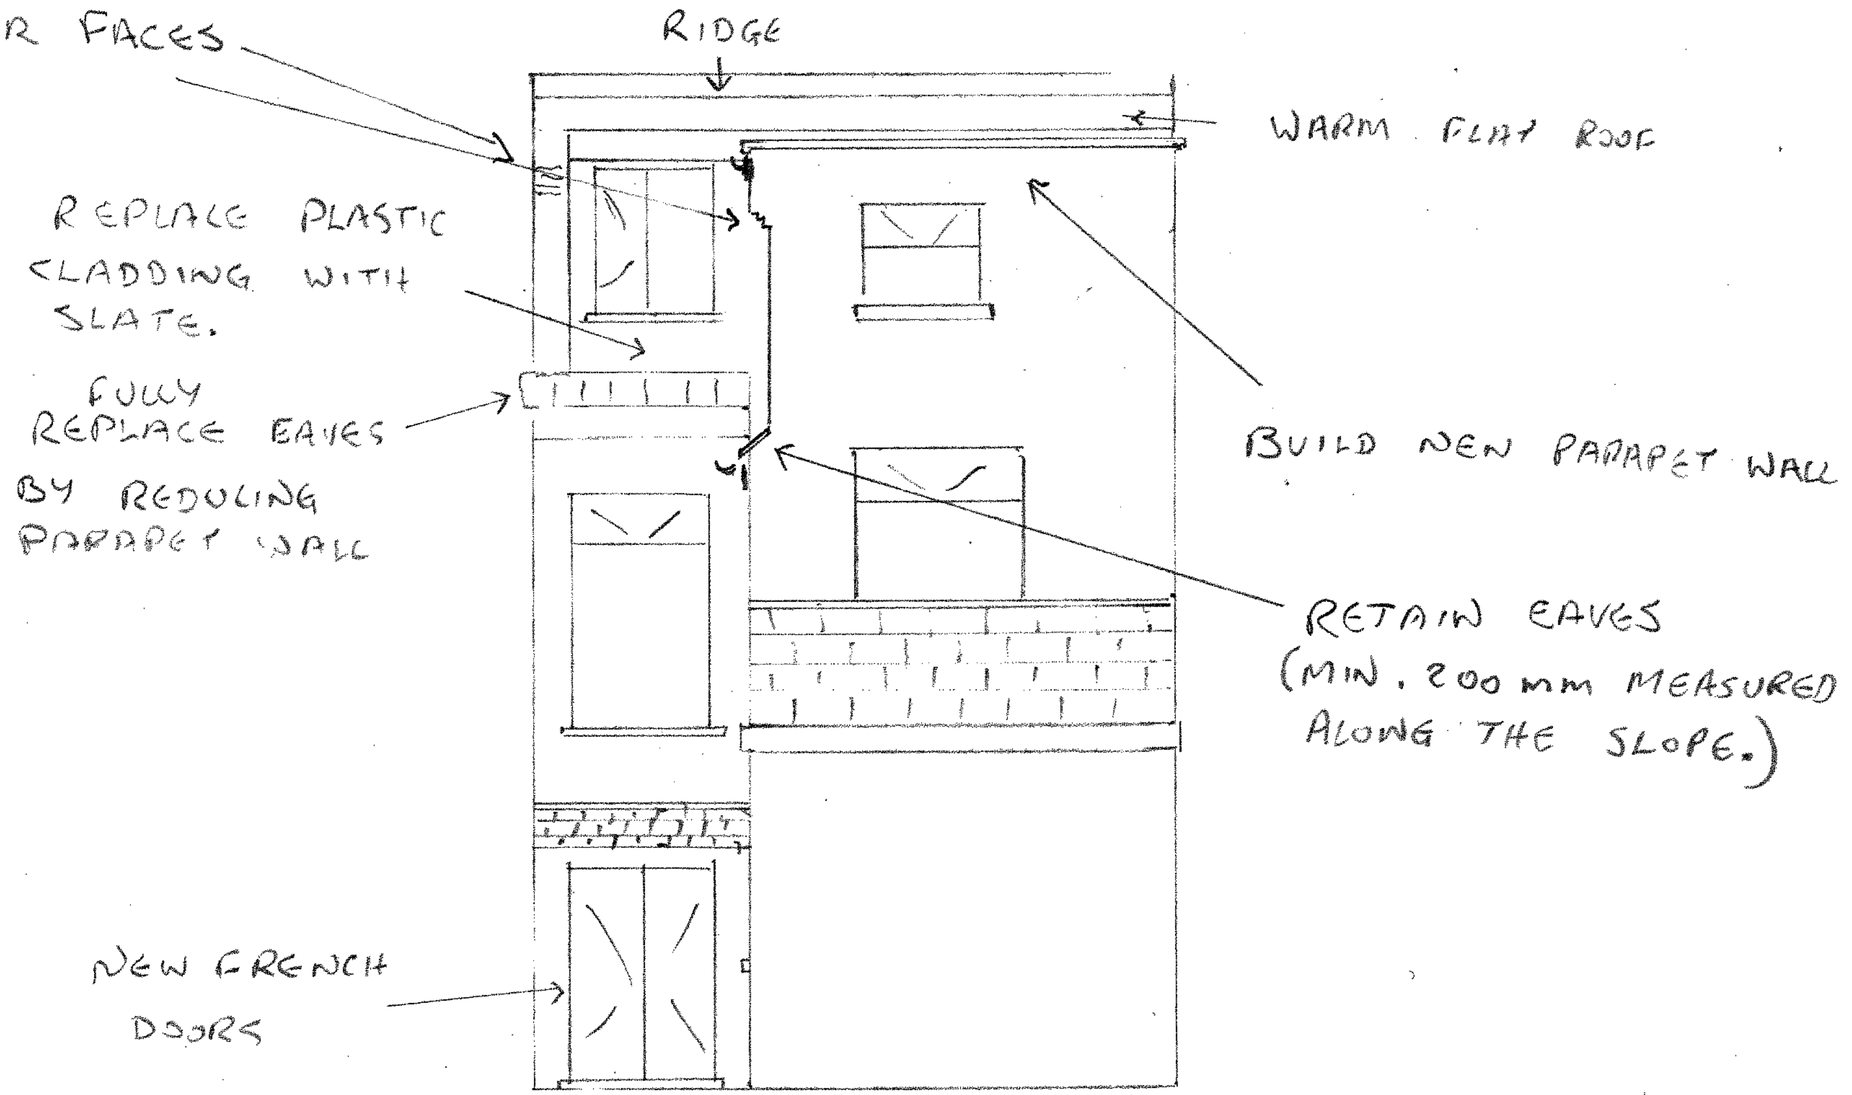

SCALE 1-50

220 MOSELEY ROAD M14 6PD

EXISTING REAR ELEVATION

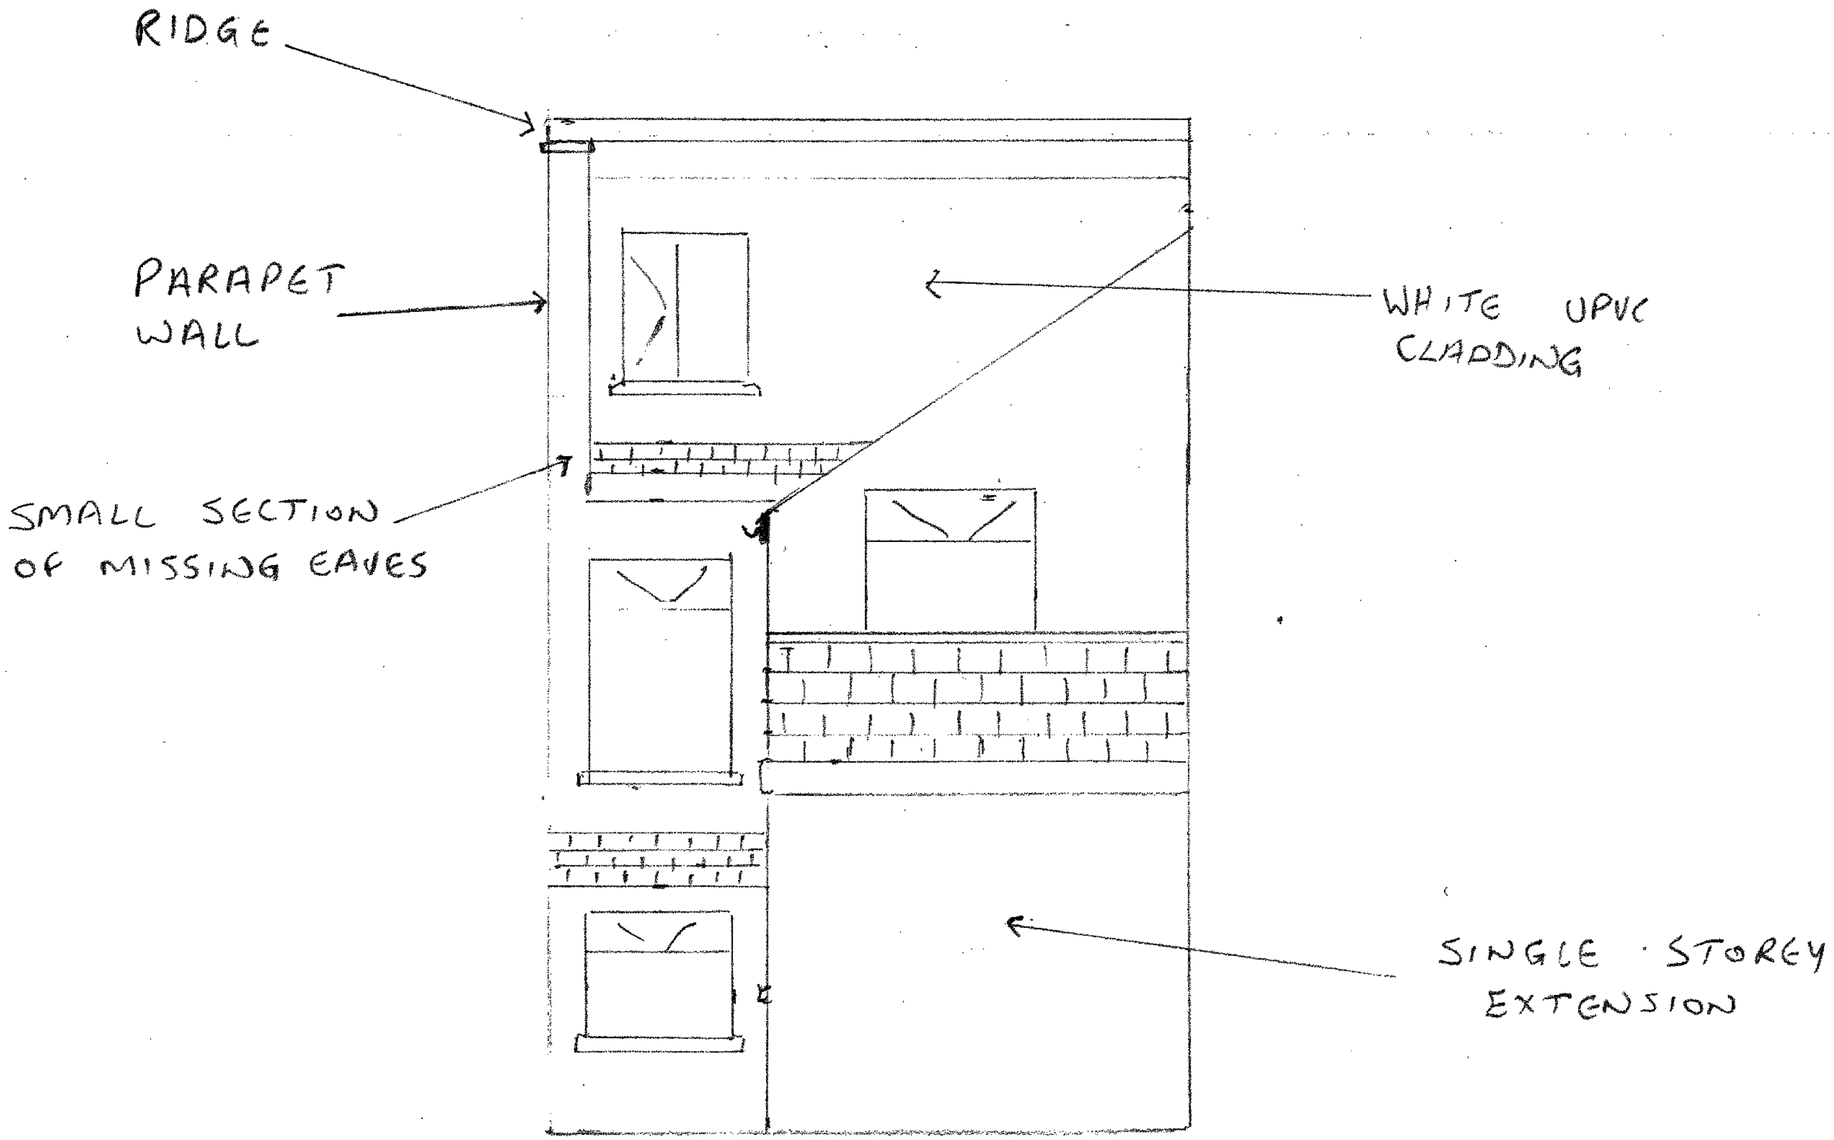

SCALE 1-50