General Notes

G1. This drawing is to be read in conjunction with all relevant Client, Architects & Specialists Drawings & Specifications.


G2. All materials & workmanship shall be in accordance with NHBC Standards;

Key


Existing Ground Level

Propsoed Ground Level

Red Line Boundary

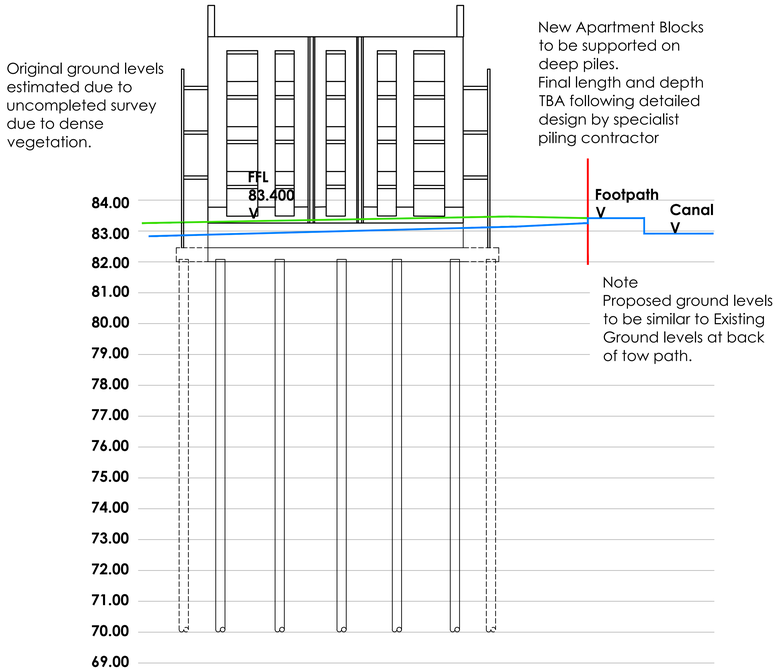



Section A-A
Plots 071 - 101

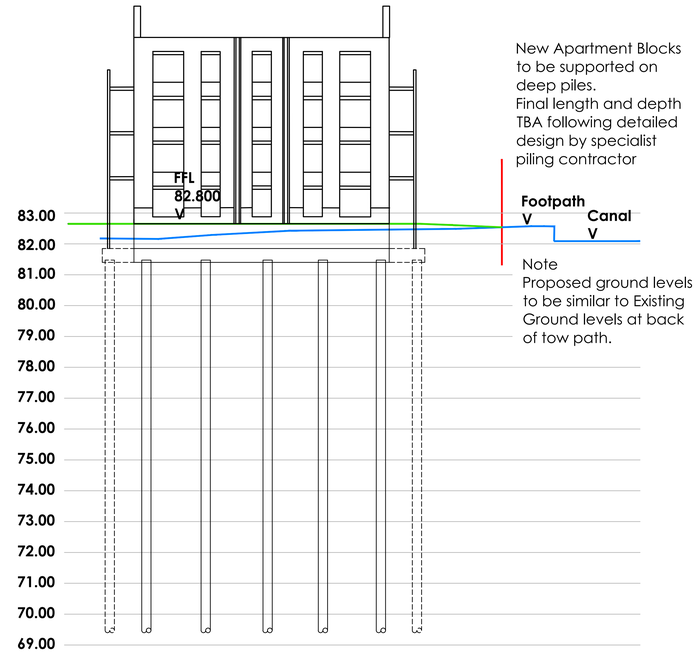


Section C-C
Plots 133 -163

Location Plan

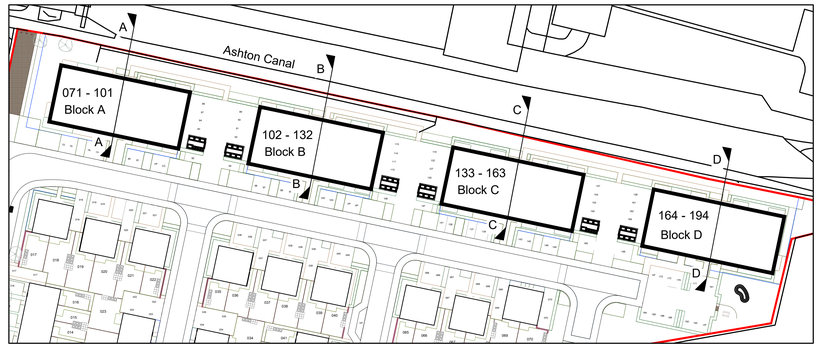


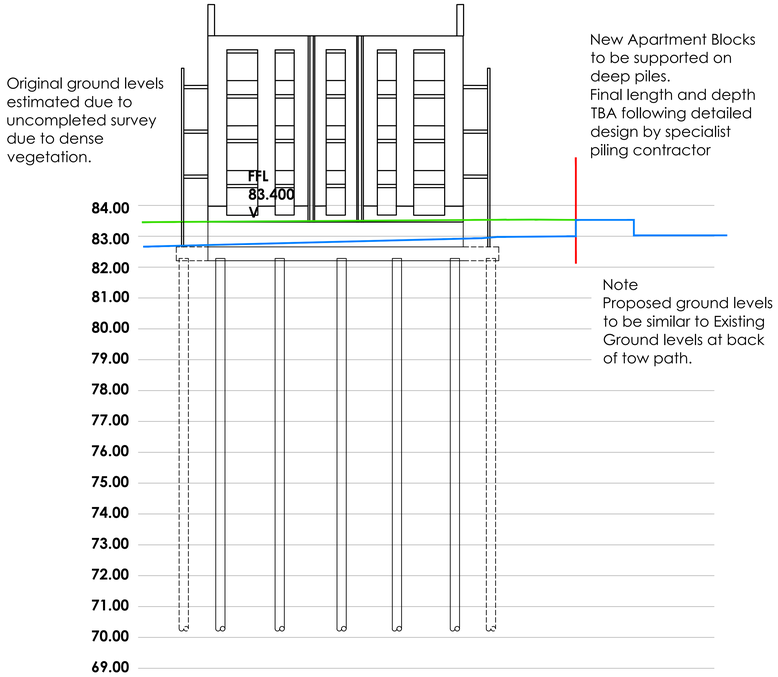

Section B - B
Plots 102 - 132

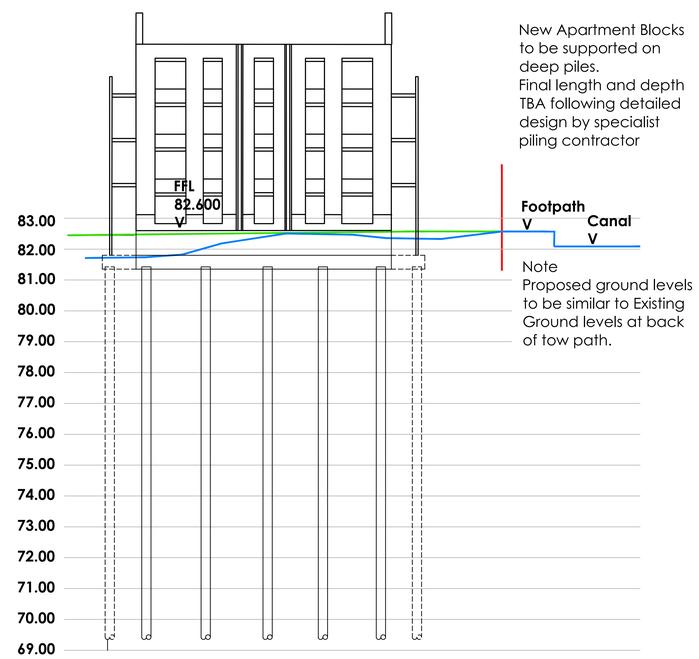

Section D-D
Plots 164 -194

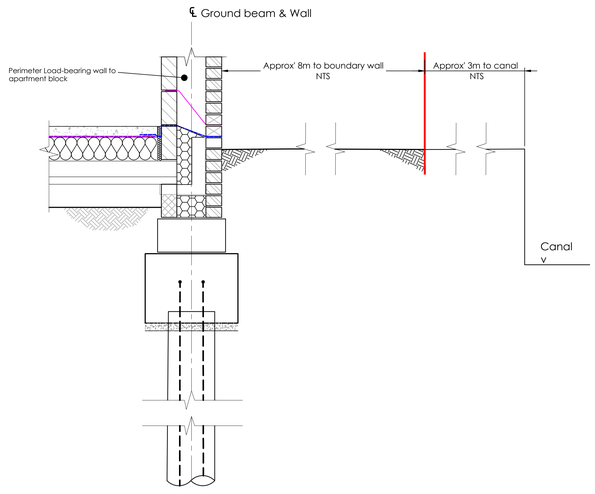

Typical Section at Perimeter

Mark	Date	Details	By
P3	04.08.26	Revised to clients comments	CC
P2	28.07.26	Revised to clients comments	CC
P1	08.09.25	Preliminary Issue	CC

Revision history

Drawing originator:

BETTS HYDRO CONSULTING ENGINEERS | BETTS ASSOCIATES CONSULTING ENGINEERS | BETTS GEO CONSULTING ENGINEERS

Client:

Keepmoat Homes

Project title:

Crabtree Lane
Manchester

Drawing title:

Sections Through Apartments Alongside Canal and Details

Scale: As Indicated for the original size of A1

Drawn by: CC | Checked by: JS | Passed by: | Date: Sep 25

Drawing status:

Preliminary

Job No:	Drawing No: Project	Origin.	Volume	Level	Type	Discip.	Number	Revision:
KMH31	XX	BET	XX	XX	DR	S	100	P3

Do not scale this drawing

6 -7 Old Marsh Farm Barns, Welsh Road, Sealand, Flintshire, CH5 2LY
enquiries@betts-associates.co.uk
Chester 01244 288178 | Altrincham 0161 613531

300mm
200mm
100mm
50mm
0 10mm