
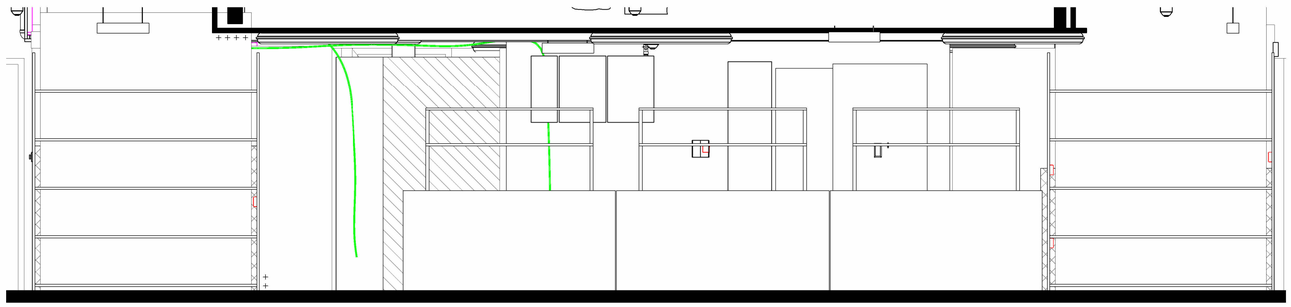


ELEVATION A

1 : 25

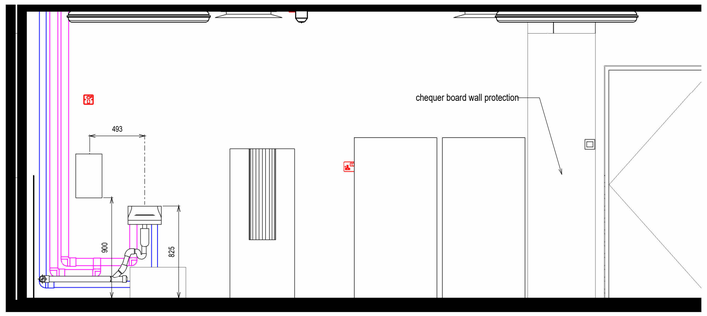

ELEVATION B

1 : 25

THIS DRAWING IS TO BE READ IN CONJUNCTION WITH ALL OTH-TYL-TH-ZZ-DWG-Y SERIES DRAWINGS & ALL OTHER CONSULTANTS DRAWINGS


FOR ADDITIONAL SPECIFICATION NOTES PLEASE REFER TO NBS DOCUMENT OTH-TYL-TH-ZZ-SPE-Y-0001

GENERAL

No dimensions to be scaled from this drawing. All given dimensions in millimetres. All dimensions to be checked by the Contractor prior to commencement of work on site.

All materials, goods and fittings to be used in strict accordance with the manufacturers instructions and recommendations.

This drawing to be read in conjunction with structural general arrangement details and all other consultants drawings.

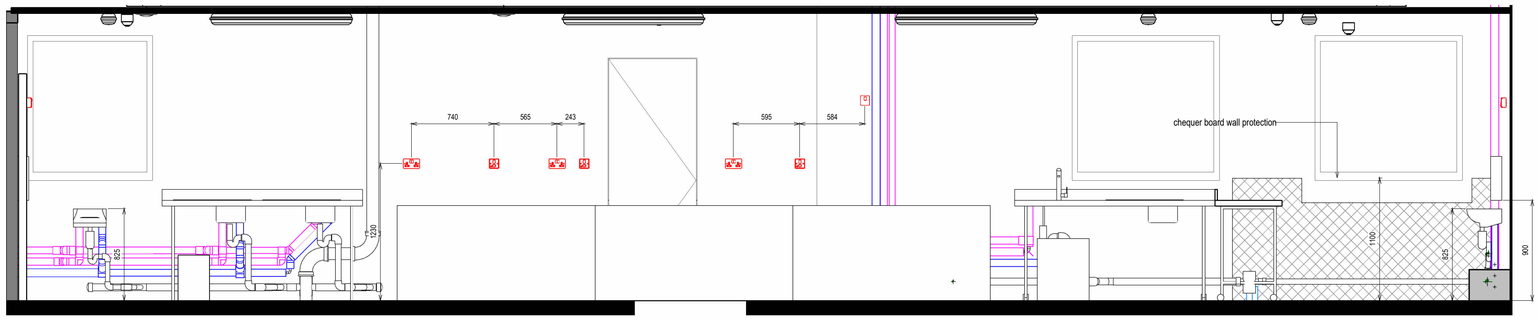

ELEVATION C

1 : 25

FINISHES SPECIFICATION

NOT FOR TENDER PRICING; FINISHES NOTED ARE TO BE PROVIDED BY THE OTH DELIVERY TEAM & TO BE CHECKED AGAINST THEIR DRGS

Type 1

Walls
2.5mm Altro Whiterock EU Grade Extruded PVC sheet in white satin fixed with Altrofix panel adhesive. Altro bonded to marine ply thickness to be determined by lining designer. All angles and corner bends to be thermoformed on site transition strip to coving required

Checkerplate wall protection to 1100mm height as indicated by dashed line

Floors
3mm Altro Stronghold 30 in 2m wide sheet vinyl fully adhered with epoxy adhesive

Skirting
Cove vinyl skirting to match vinyl floor

Ceiling
Armstrong metal ceiling Spring T tile with Spring T grid system in 600x 600mm module colour white

Type 2

Walls
Walls to be decorated with Mapei Silancolor Pittura Plus Paint (SD=0.06) and Mapei Silancolor Plus primer, all as per manufacturers recommendation.- colour to be white RAL 9010

Checkerplate wall protection to 1100mm height as indicated by dashed line


Floors
3mm Altro Stronghold 30 in 2m wide sheet vinyl fully adhered with epoxy adhesive

Skirting
Cove vinyl skirting to match vinyl floor

Ceiling
For the following rooms:
- RM-01-007; RM-01-025; RM-01-039
Armstrong metal ceiling Spring T tile with Spring T grid system in 600x 600mm module colour white
No suspended ceiling for all other rooms, paintwork only, as per wall paint.

Type 3

Heritage finishes only
allowance to be made for racking fixing points

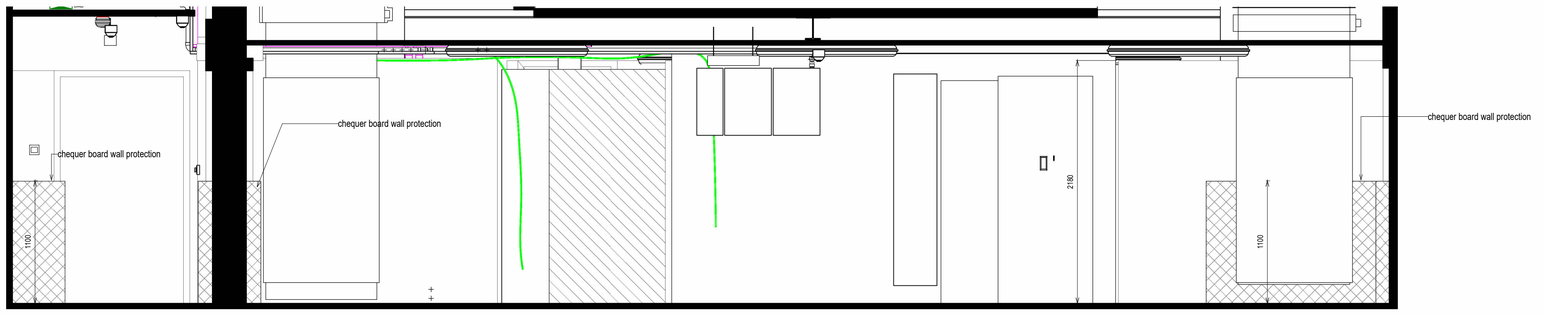

ELEVATION H

1 : 25


ELECTRICAL FIXTURES KEY

- 2gang switched socket outlet
- switched spur outlet
- single switched socket outlet
- unswitched socket outlet
- light switch
- TP&N - SP&N Isolators (various dimensions)

NOTE
Key symbols are only indicative, for Elecrical items, details, specs and dimensions, please refer to M&E consultant drawings and catering supplier's drawings.


KEY

- 200mm allowance for WhiteRoc and framing
- Waste connection to grease trap seperator
- SVP stack connection

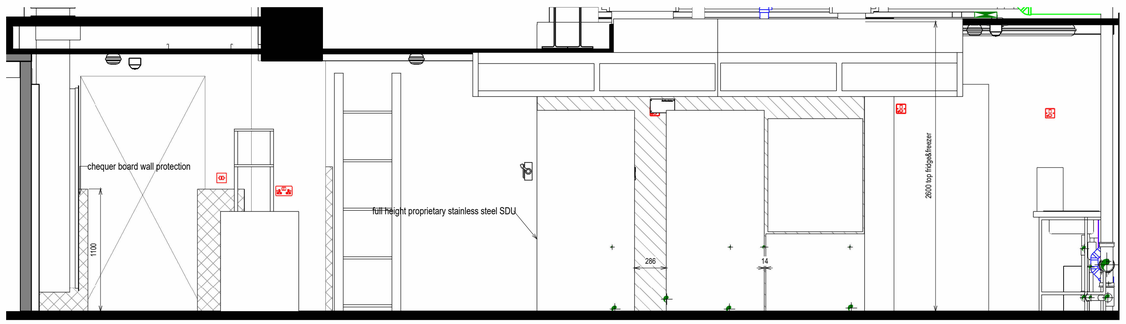

ELEVATION D

1 : 25 2500 mm 5000 mm 7500 mm 10000 mm

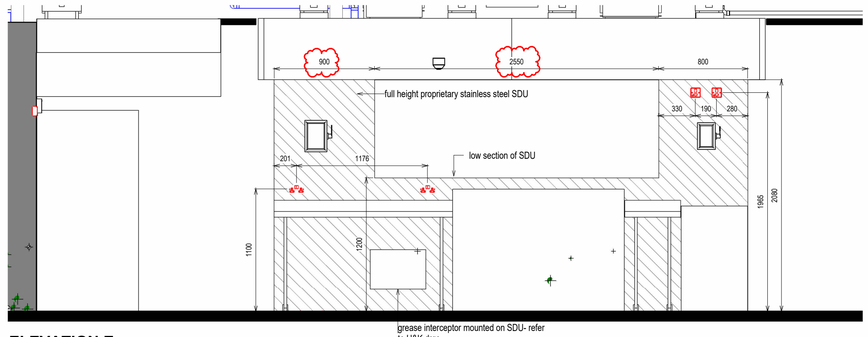

ELEVATION E

1 : 25

No.	Description	Prep	Chk	Date
C06	general update	HT		07.05.25
C05	BWIC19 update after meeting 22.1.25	HT		22.01.25
C04	updates after coordination and site meeting	HT		29.05.24
C03	as noted	HT		27.03.24

© Taylor Design 2018

Do not scale this drawing
All given dimensions are in millimetres
Architect to be notified of discrepancies in figured dimensions
Contractors must check all dimensions from site

This drawing is copyright and is for use on this site only

Project
Manchester Central Town Hall Kitchens
Albert Square, Manchester, M60 2LA

Title
OTH-TYL-TH-01-DWG-Y-071392
Catering Kitchen Elevations

Job No.	Drawing No.	Revision
5870	7139-2	C06

Scale @ A1: As indicated

Status: ***CONSTRUCTION***

Auth: HT Date: Sep_2020

TAYLORDESIGN architects

Norcliffe House, Station Road, Wilmslow, Cheshire, SK9 1BU

t 01625 528181
e office@taylor-design.co.uk
w www.taylor-design.co.uk