
DO NOT SCALE THIS DRAWING
All dimensions must be verified on site prior to the commencement of any work. This drawing should be read in conjunction with all relevant specifications, schedules, consultant drawings, and associated project documentation.

This drawing has been prepared by Avid Property Consultants for the exclusive use of the client and solely for the project and site identified herein. It has been produced for an agreed purpose and carries a level of accuracy appropriate to that purpose.

This drawing does not constitute an "As-Built" record unless expressly stated otherwise. It may not be relied upon, reproduced, or used by any third party, or for any purpose other than that for which it was originally prepared, without the prior written consent of Avid Property Consultants.

Avid Property Consultants accepts no responsibility or liability for any use of this drawing by third parties or for any purpose other than that for which it was prepared.

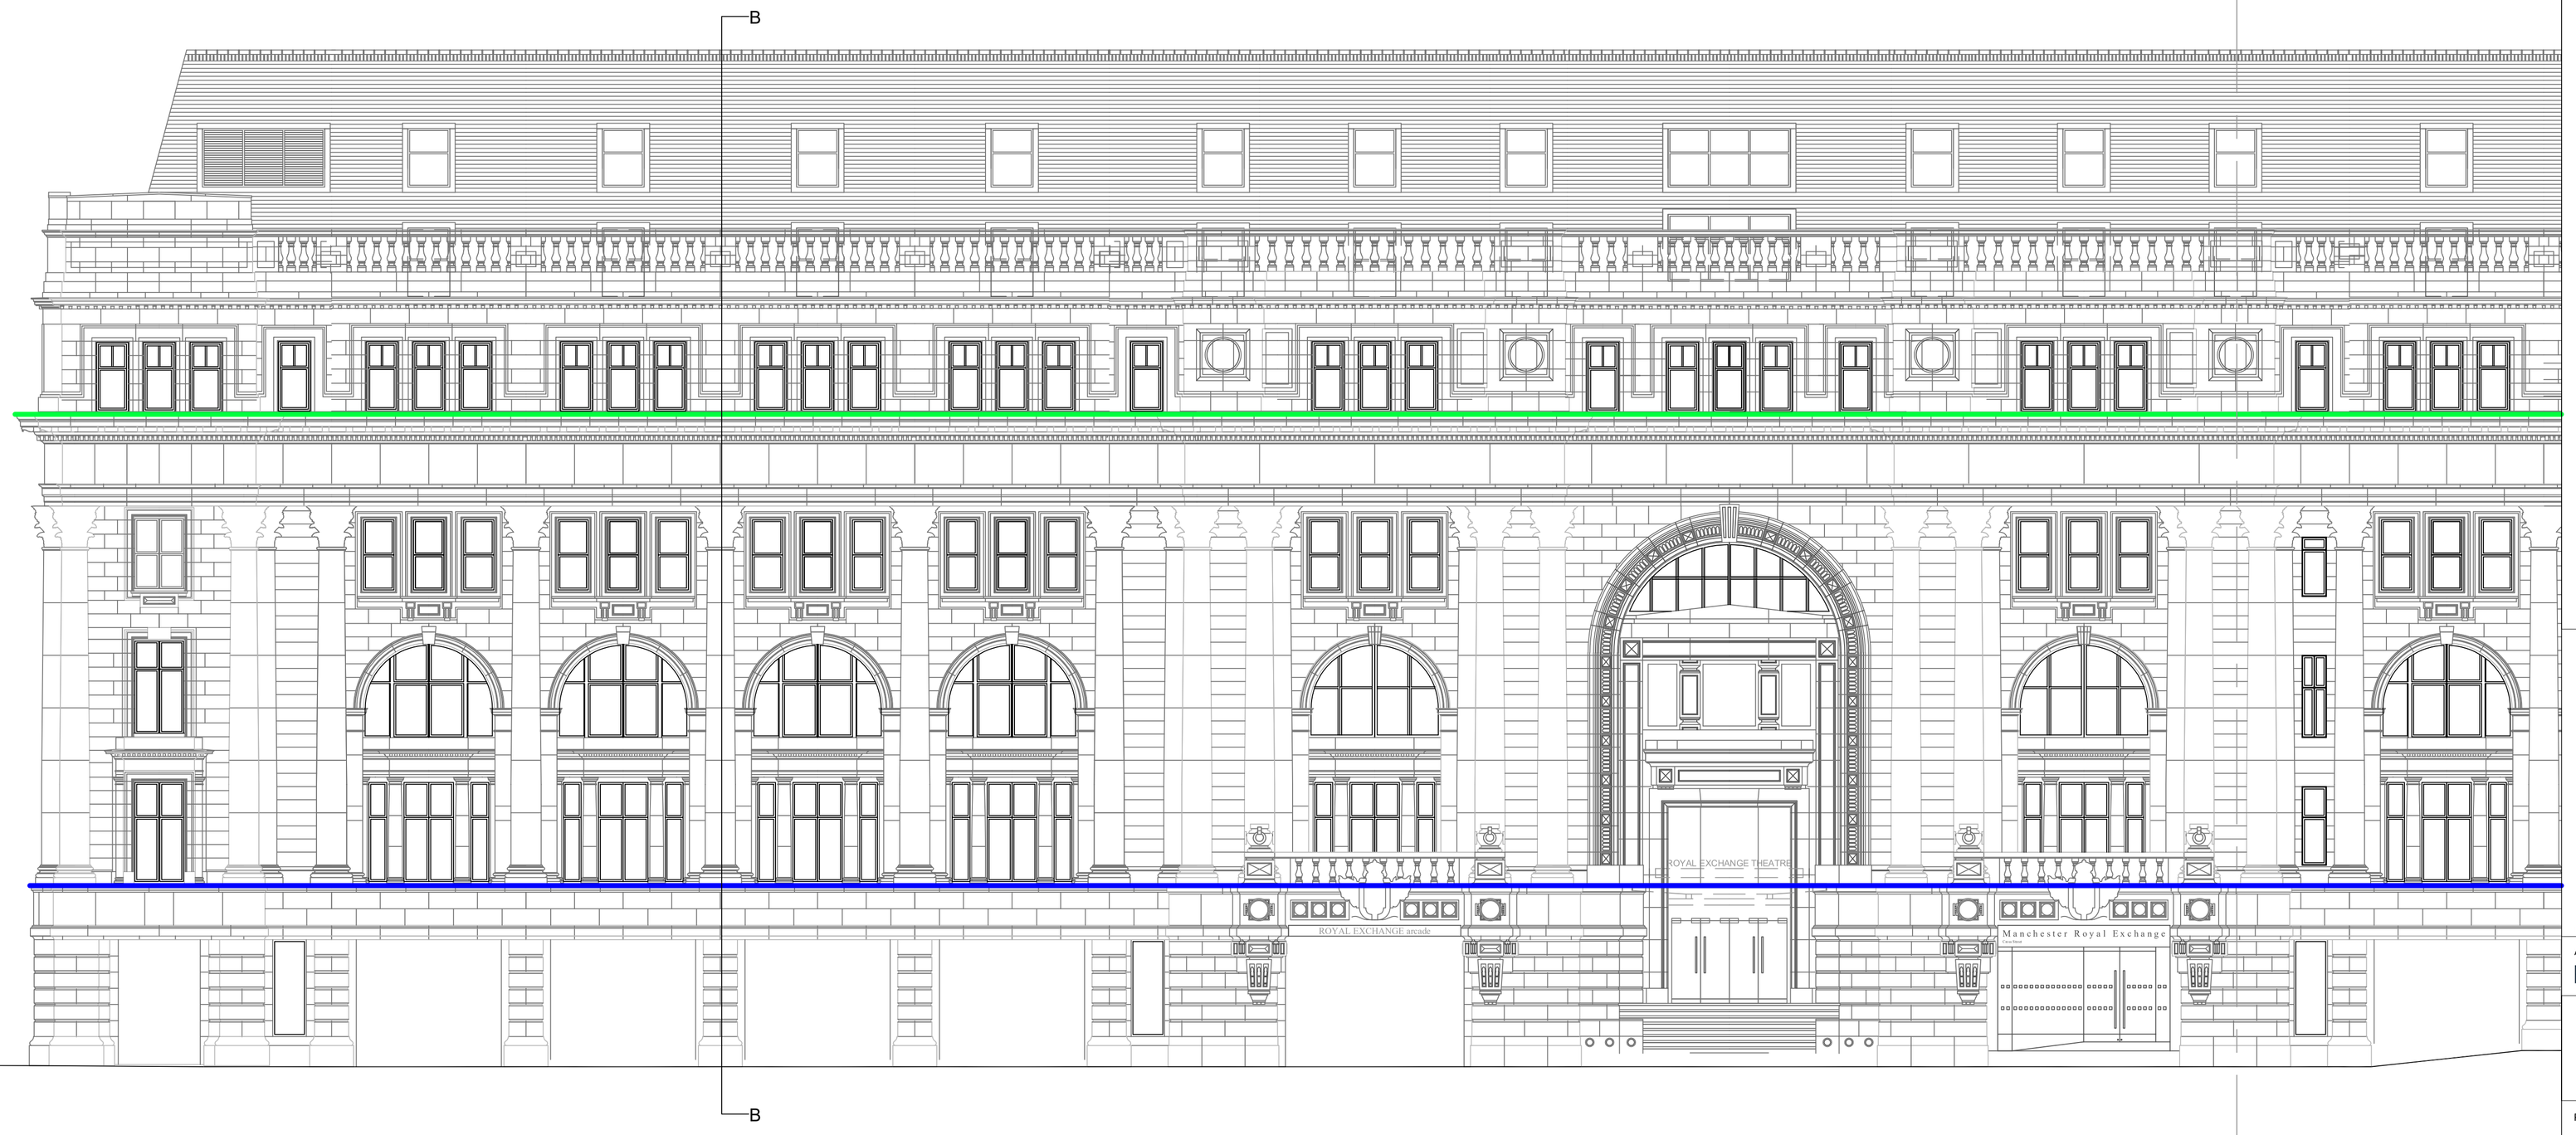

ELEVATION TO CROSS STREET

0 5 10 20m
Scale 1:100

Key

Existing asphalt detail to be repaired and lead covering installed.

Existing asphalt detail to be repaired with liquid applied coating

Rev	Description	By	Chk	Date

A1

For Issue

AVID
Linley House
Dickinson Street
Manchester, M1 4LX
www.avid.eu.com

Project Name
Manchester Royal Exchange
Elevation Remedial Works

Client
Hines BVK

Drawing Title
Cross Street (1)
Proposed Elevation & Cross Section

Drawn By	Chk'd By	Scale @ A1	Date
FL	-	1:100	03/08/26

Project No.
5732

Drawing No.
11

Revision
-