

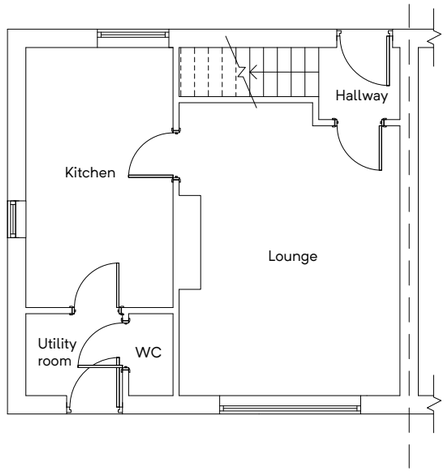




GROUND FLOOR PLAN
(EXISTING)

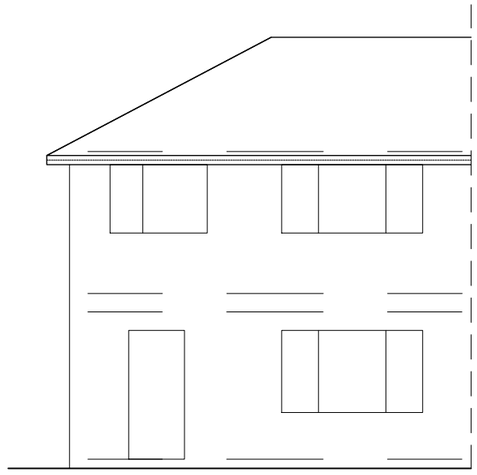

REAR ELEVATION
(EXISTING)

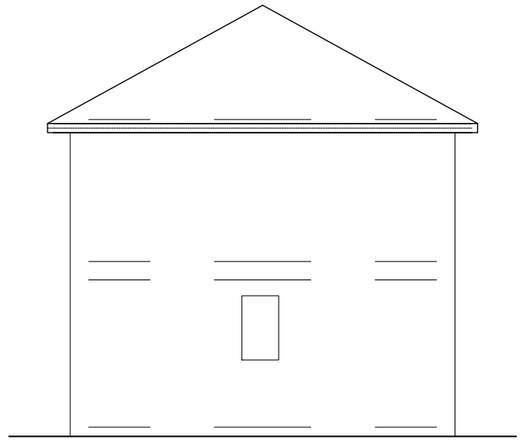

SIDE ELEVATION
(EXISTING)

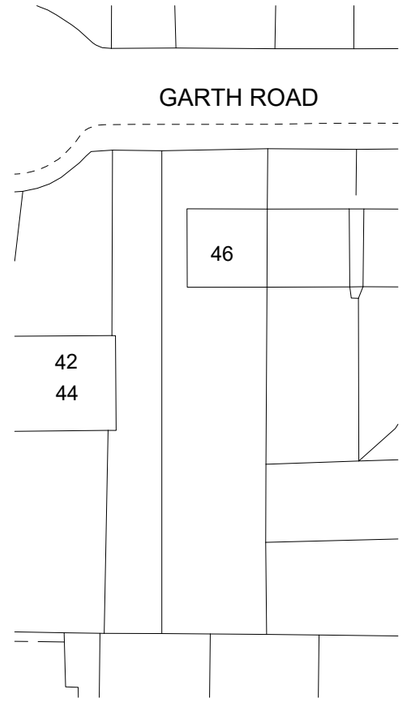


SITE PLAN
(EXISTING)

SCALE 1:500
0 5 25 METRES

SCALE 1:100
0 1 5 METRES

**Building Design Services**

M.FAROOQ
418 Bury Road
Rochdale
OL11 5EU
01706 712231
0796 7605 763

bds.

For:

MR SYED KHAWAR JAMIL

PROPOSED SINGLE STOREY REAR EXTENSION

46 Garth Road
Manchester
M22 9TN

Scale:


(Plan)
1:100 @ A3

(Elevation)
1:100 @ A3


(Site Plan)
1:500 @ A3

Job No. & Sheet

2309/1

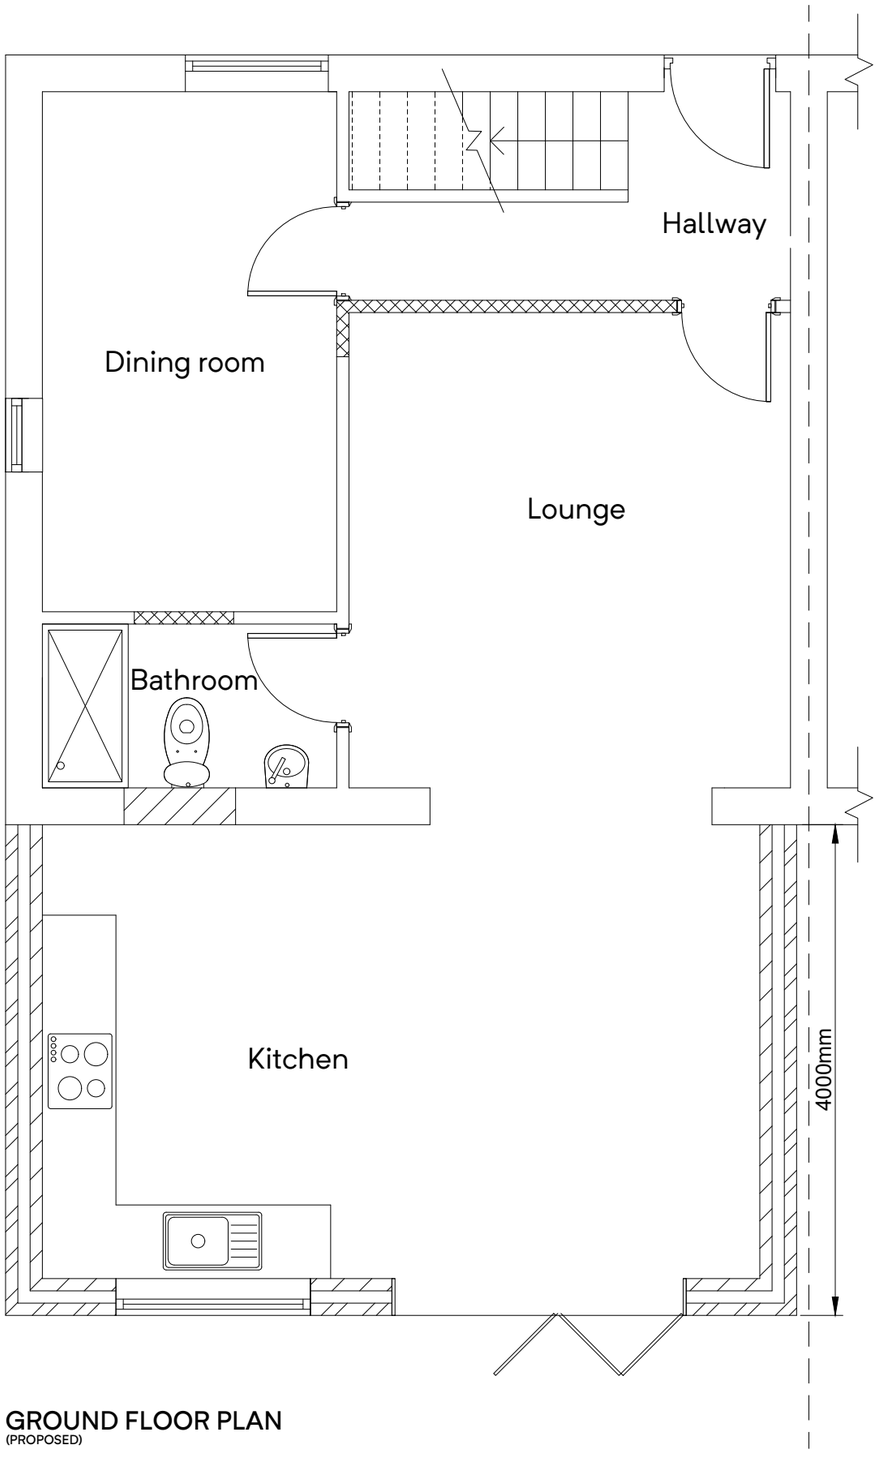


GROUND FLOOR PLAN
(PROPOSED)

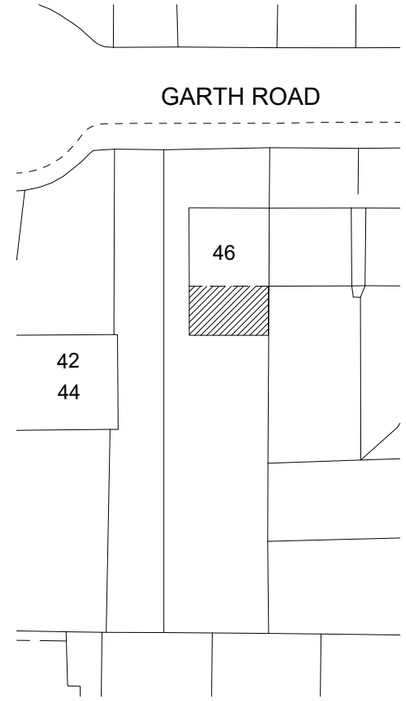


SITE PLAN
(PROPOSED)

SCALE 1:500
0 5 25 METRES

SCALE 1:50
0 0.5 1 2.5 METRES

**Building Design Services**

M.FAROOQ
418 Bury Road
Rochdale
OL11 5EU
01706 712231
0796 7605 763

bds.

For:

MR SYED KHAWAR JAMIL

PROPOSED SINGLE STOREY REAR EXTENSION

46 Garth Road
Manchester
M22 9TN


Scale:

(Plan)
1:50 @ A3


(Site Plan)
1:500 @ A3

Job No. & Sheet


2309/2

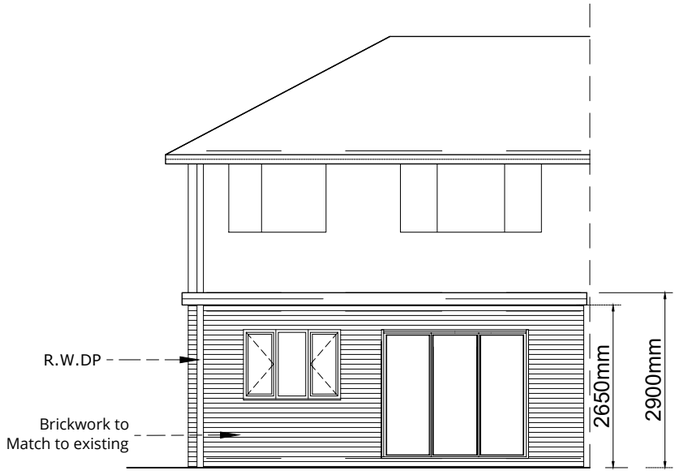


## GROUND FLOOR PLAN
(PROPOSED)

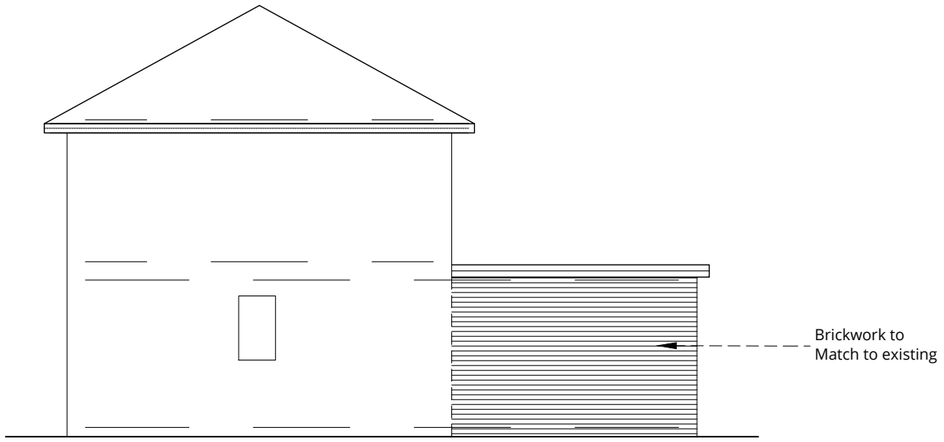


## REAR ELEVATION
(PROPOSED)

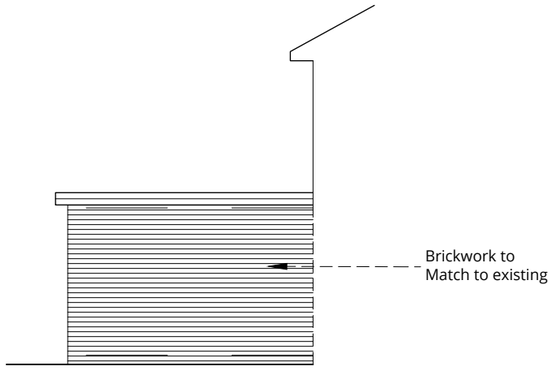


## SIDE ELEVATION
(PROPOSED)

SCALE 1:100

0 1 5 METRES

**Building Design Services**

M.FAROOQ
418 Bury Road
Rochdale
OL11 5EU
01706 712231
0796 7605 763

bds.

46 Garth Road
Manchester
M22 9TN

For:

MR SYED KHAWAR JAMIL

PROPOSED SINGLE STOREY
REAR EXTENSION

Scale:

(Elevation)
1:100 @ A3

Job No. & Sheet

2309/3