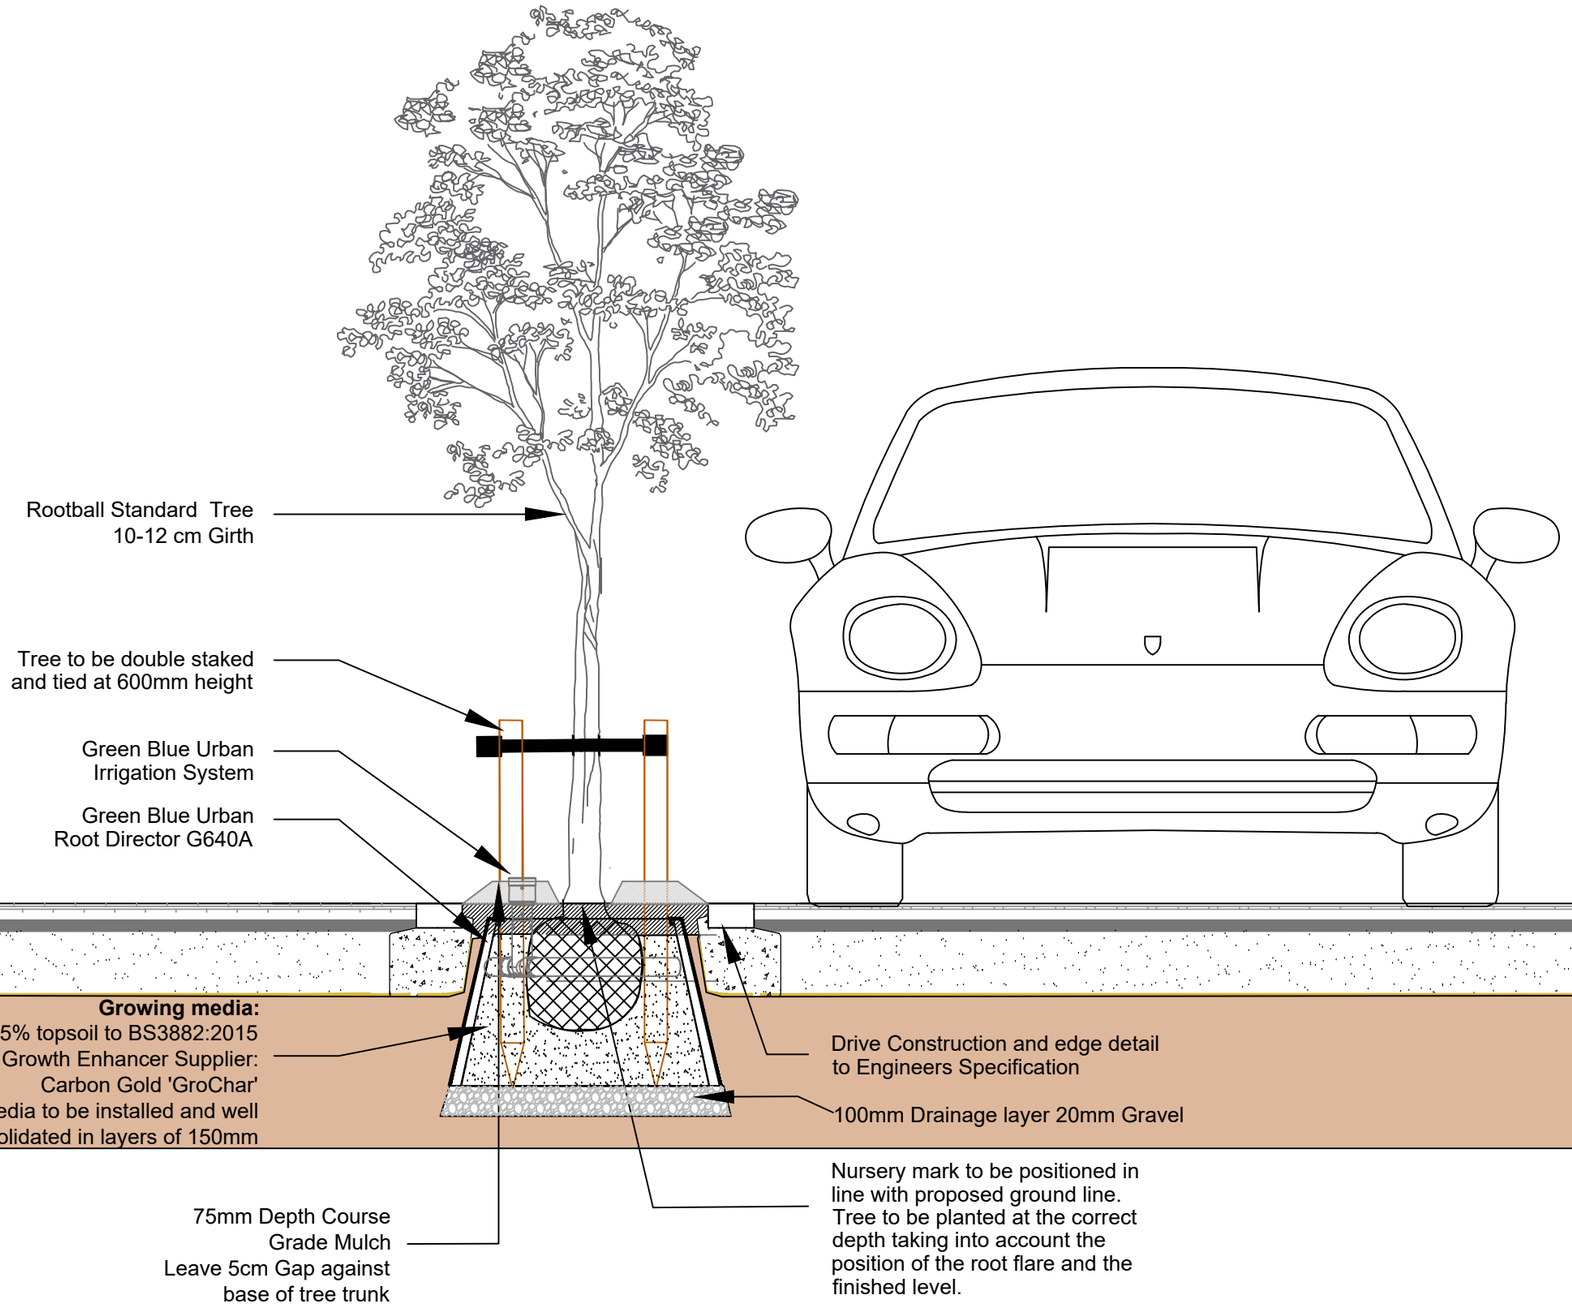


Rev	Date	Description	Initials
P1	19.08.26	First Issue	PGG

pgla landscape architects

PGLA Ltd
Landscape Architects
Station Hop Offices
815 Stockport Road
Manchester
M19 3BS

t: 0161 238 9138
e: info@pgla.co.uk
w: www.pgla.co.uk

Client
VIEWS

Project
Burnage Cricket Club

Description
TYPICAL TREE PIT DETAIL
ROOT DIRECTOR

Status
RIBA Stage 03 (Planning)

Scale	Drawn	Date
1:20	PGG	AUG 26
Job number	Drawing number	Revision
BUR2604	LD01	P1

Original size 50mm @ A3