

© All information contained within this document remains copyright of Landscape Projects Ltd. and shall not be reproduced without prior consent.


(1) Do not scale from this drawing - use written dimensions only. (2) All dimensions are in millimeters unless noted. (3) All dimensions shall be verified on site before proceeding with the work. (4) Contractor to report and discreoancies or errors before proceeding on site. (5)Landscape Projects shall be notified of any discrepancies. (6) Engineer to specify all sub-bases. Any below ground construction is indicative.

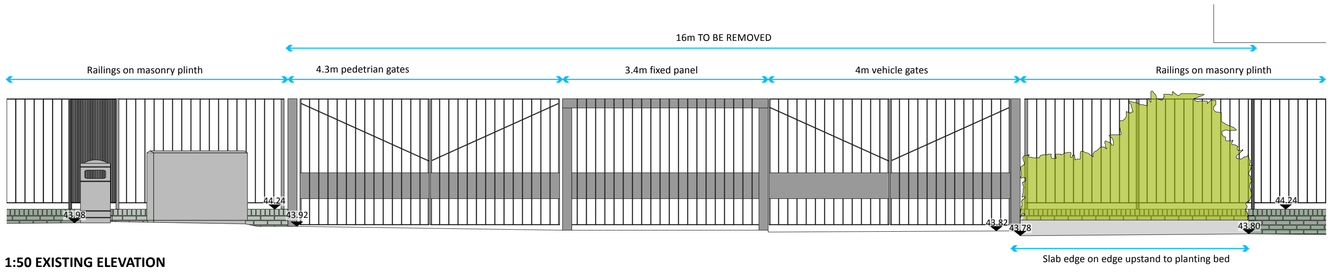

1:50 EXISTING ELEVATION

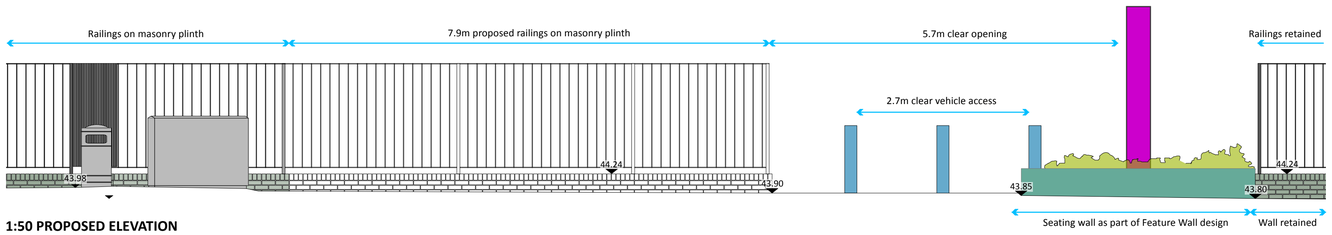


1:50 PROPOSED ELEVATION

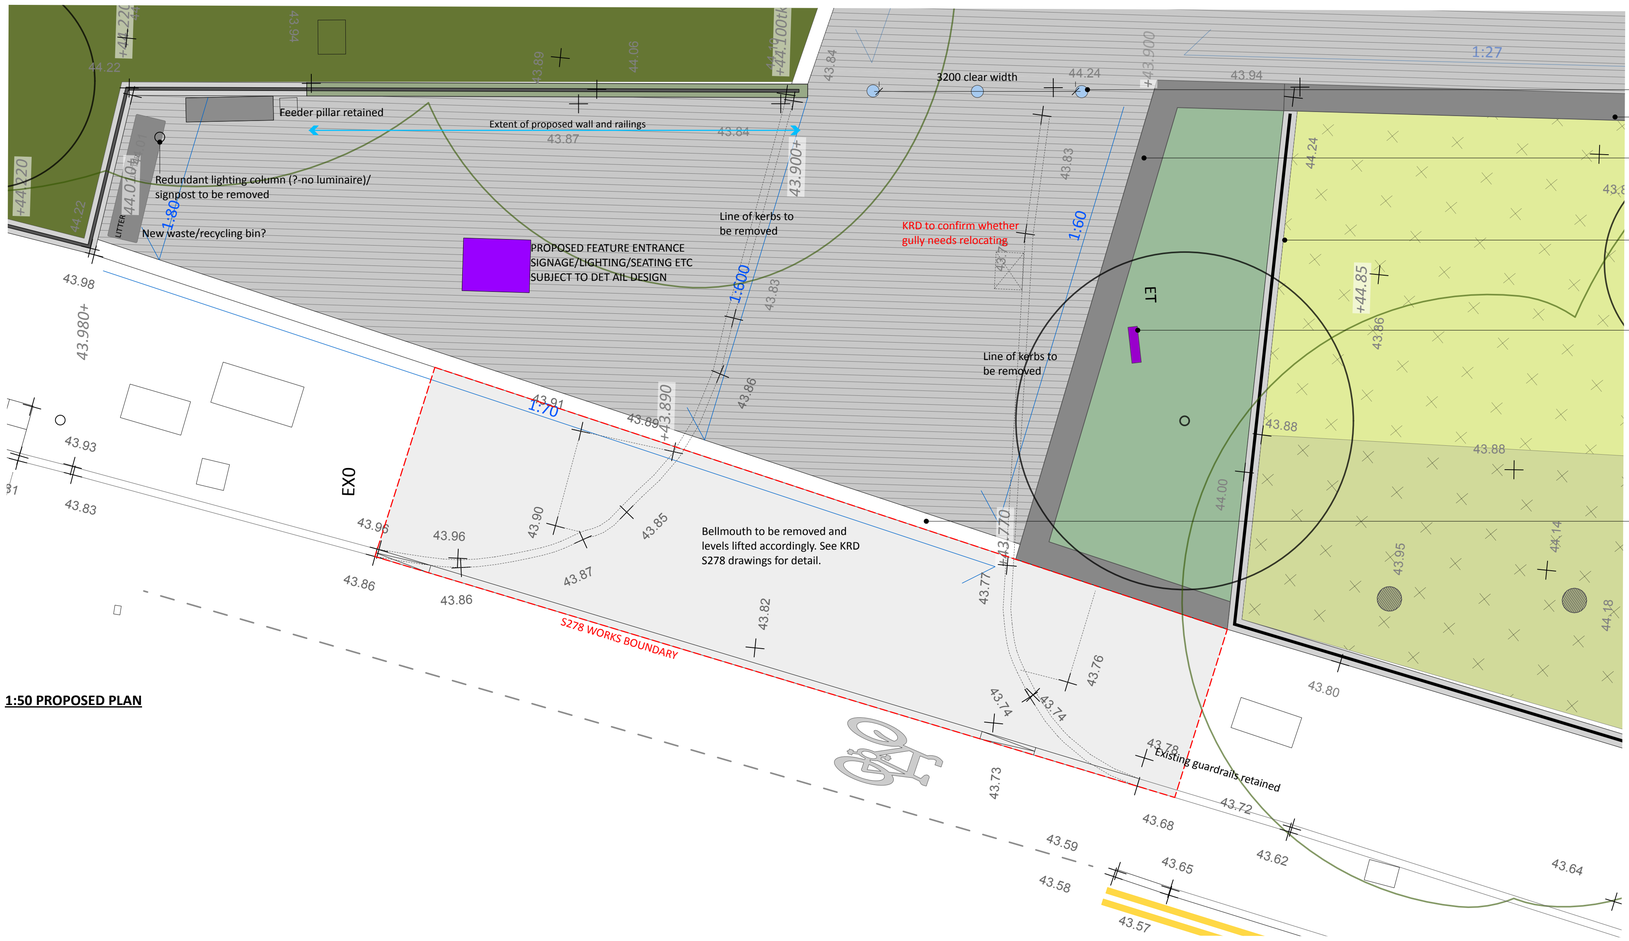

1:50 PROPOSED PLAN



NEIGHBOURHOOD KEY

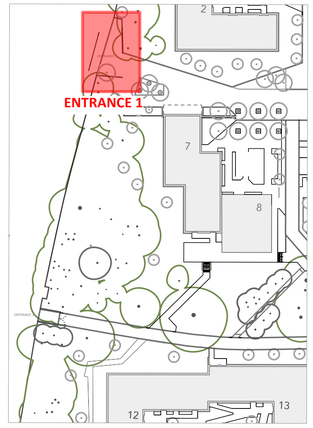

REV P3	SB	2026-08-17	Coordination updates as shown
REV P2	RD	2026-04-10	Drainage proposals updated
REV P1	RD	2025-07-30	First issue

landscapeprojects

31 BLACKFRIARS ROAD
SALFORD
MANCHESTER
M3 7AQ

+44 (0) 161 839 8336

www.landscapeprojects.co.uk
post@landscapeprojects.co.uk

JOB TITLE	UoM Residences DBFO
CLIENT	University of Manchester
TITLE	Entrance 1 Details
SCALE	1:100 @ A1
DATE	2025-07-29
STATUS	S4
PURPOSE	Formal Reciew
DRAWN	RCD
CHECKED	NS
REFERENCE	UMRF-LAP-XX-00-DR-L-00415
REV	P3