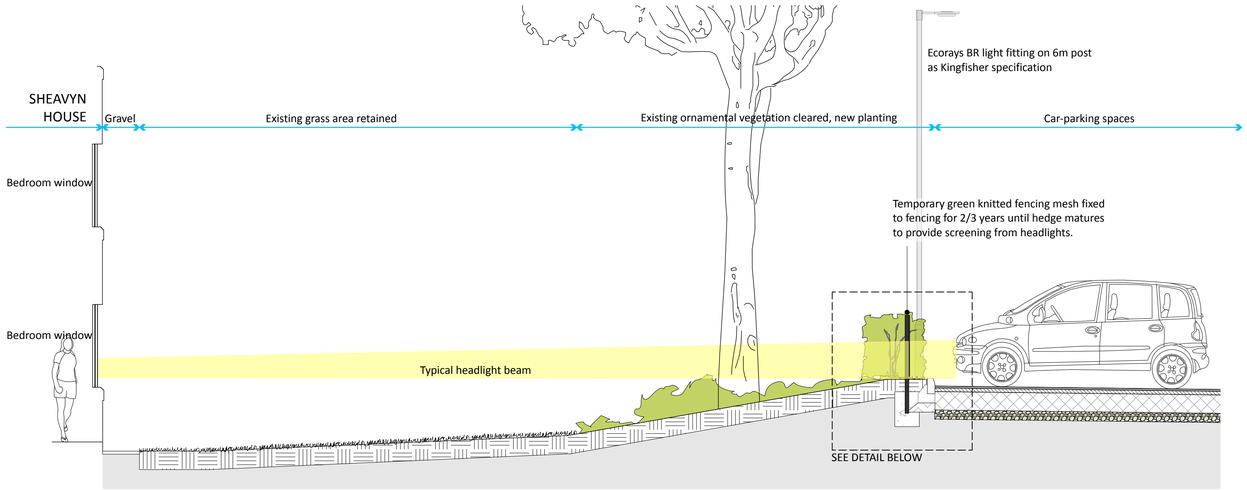
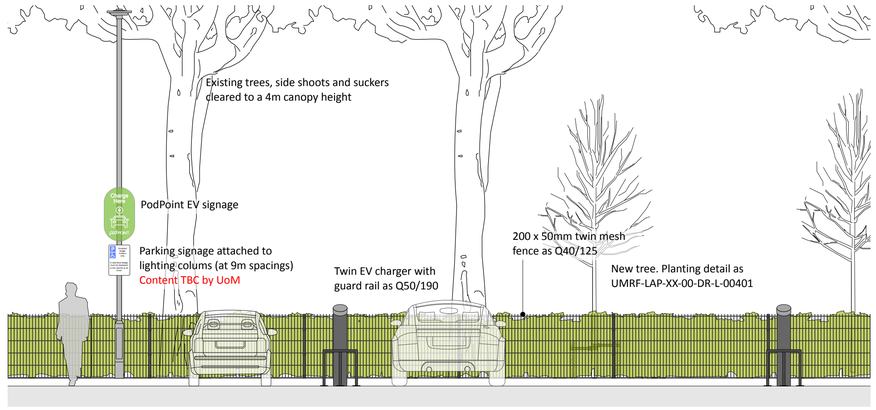




**1:50 TYPICAL SECTION 423-A THROUGH NORTHERN BOUNDARY IN CAR-PARK**





**1:50 TYPICAL ELEVATION OF NORTHERN BOUNDARY IN CAR-PARK**

© All information contained within this document remains copyright of Landscape Projects Ltd. and shall not be reproduced without prior consent.

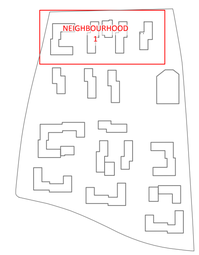
(1) Do not scale from this drawing - use written dimensions only. (2) All dimensions are in millimeters unless noted. (3) All dimensions shall be verified on site before proceeding with the work. (4) Contractor to report and discreoancies or errors before proceeding on site. (5)Landscape Projects shall be notified of any discrepancies. (6) Engineer to specify all sub-bases. Any below ground construction is indicative.





NEIGHBOURHOOD KEY

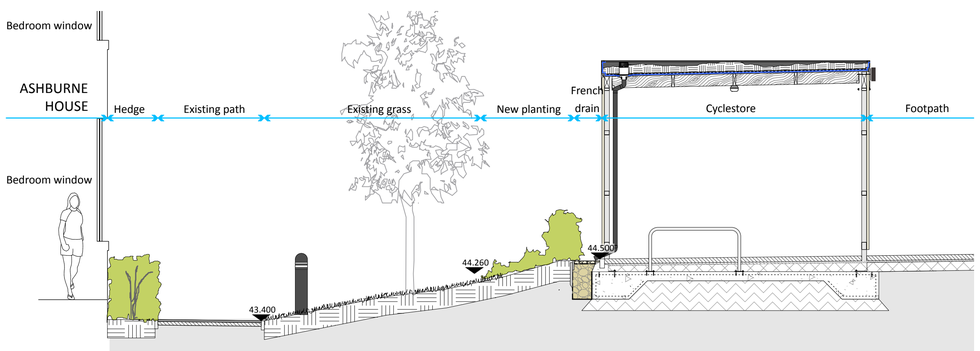



**1:50 SECTION 423-B THROUGH NORTHERN BOUNDARY**

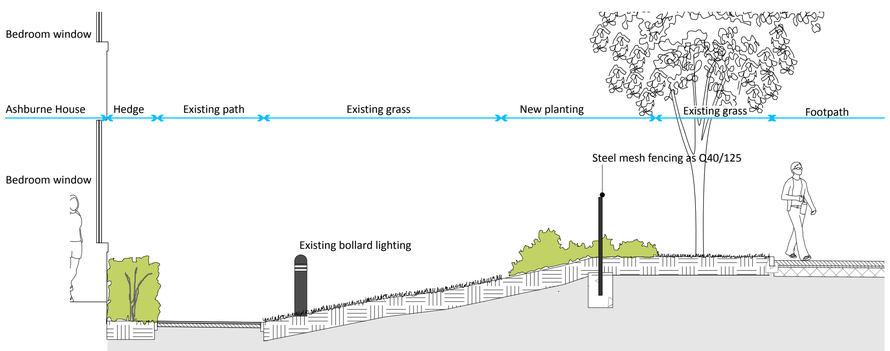



**1:50 SECTION 423-C THROUGH NORTHERN BOUNDARY**

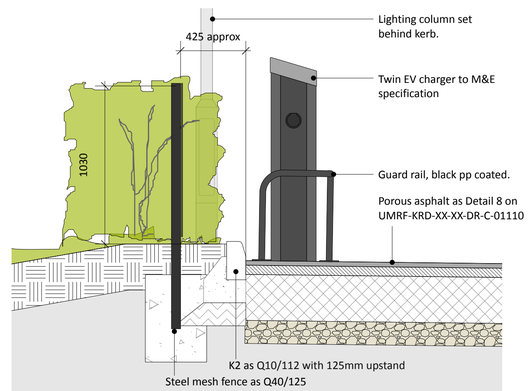



**1:20 DETAIL SECTION**

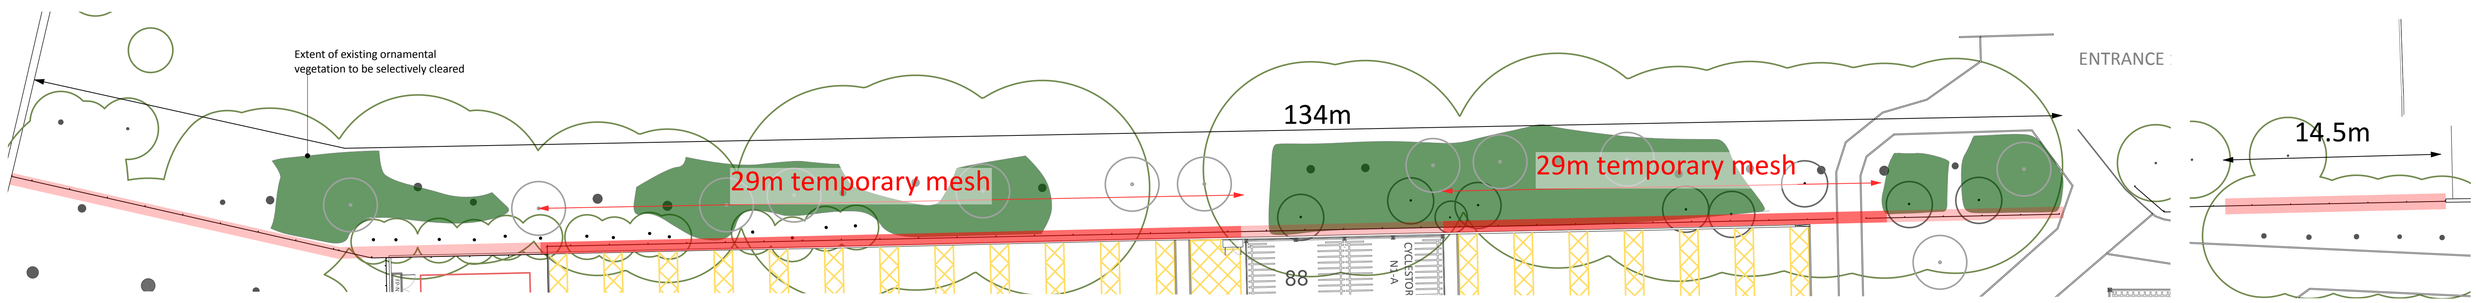


**1:200 PLAN OF NORTHERN BOUNDARY**

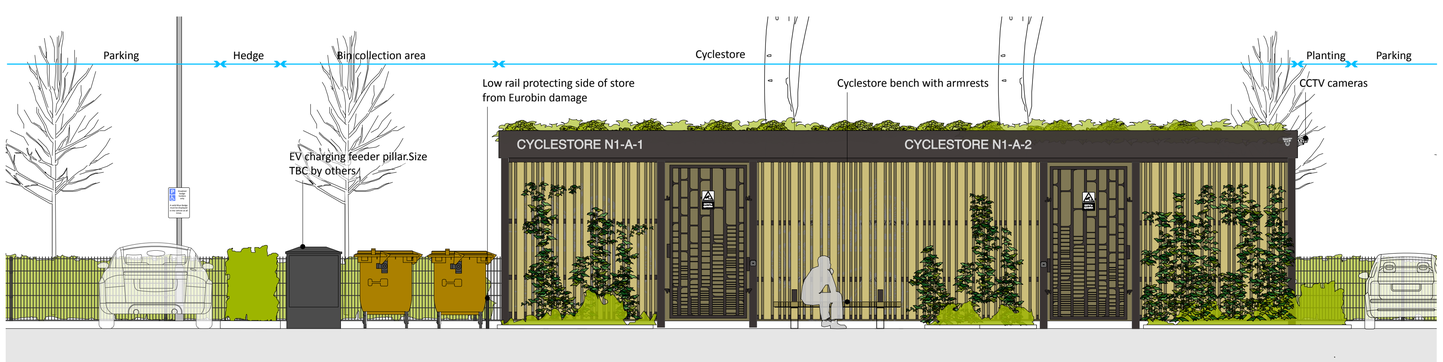


**1:50 ELEVATION OF N1-A CYCLESTORE AND BIN STORAGE AREA**

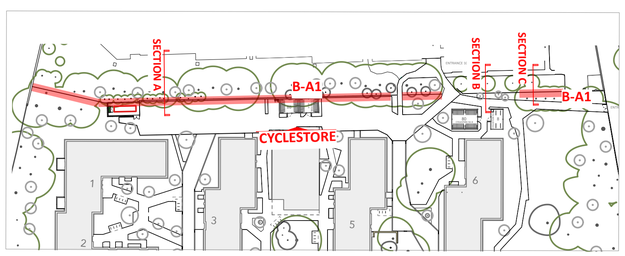


**1:1000 KEYPLAN / LOCATION OF MESH FENCE**

| | | |
|---|---|---|
| REV P3 | SB | 2026-08-17 Coordination updates as shown |
| REVP2 | RD | 2026-01-20 Cyclestore elevation added |
| REV P1 | RD | 2025-10-03 First Issue |

landscapeprojects

31 BLACKFRIARS ROAD
SALFORD
MANCHESTER
M3 7AQ

+44 (0) 161 839 8336

www.landscapeprojects.co.uk
post@landscapeprojects.co.uk

| | |
|---|---|
| JOB TITLE | UoM Residences DBFO |
| CLIENT | University of Manchester |
| TITLE | N1 Boundary Fence Detail |
| SCALE | 1:50/20 @ A1 DATE 2025-10-02 |
| STATUS | S4 PURPOSE Formal Review |
| DRAWN | RCD CHECKED NS |
| REFERENCE | UMRF-LAP-XX-00-DR-L-00423 REV P3 |