

© All information contained within this document remains copyright of Landscape Projects Ltd. and shall not be reproduced without prior consent.


(1) Do not scale from this drawing - use written dimensions only. (2) All dimensions are in millimeters unless noted. (3) All dimensions shall be verified on site before proceeding with the work. (4) Contractor to report and discreoancies or errors before proceeding on site. (5)Landscape Projects shall be notified of any discrepancies. (6) Engineer to specify all sub-bases. Any below ground construction is indicative.

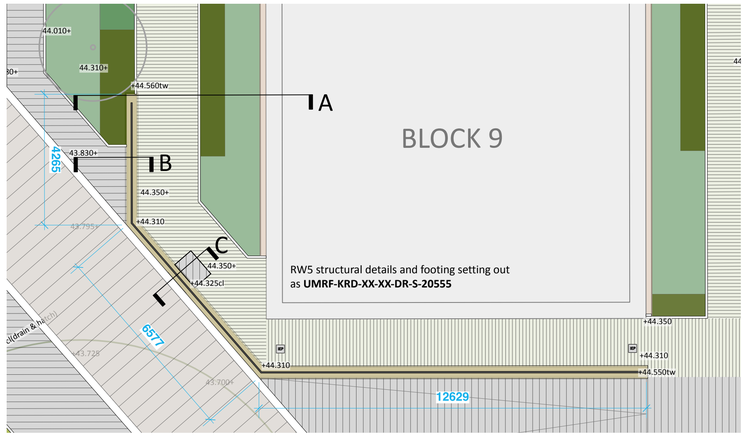


1:100 PLAN OF RETAINING WALL RW9

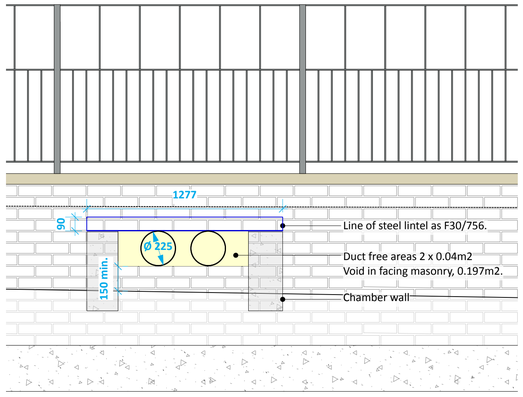


1:20 ELEVATION OF VENT OPENING

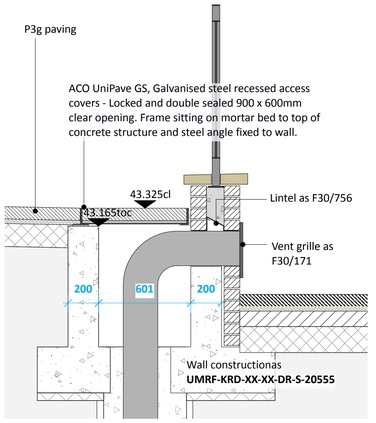


1:20 SECTION 437-C THROUGH VENT DUCT
See drawing UMRF-KRD-ZE30-XX-DR-S-20551

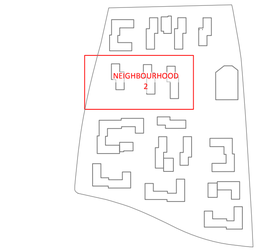


NEIGHBOURHOOD KEY

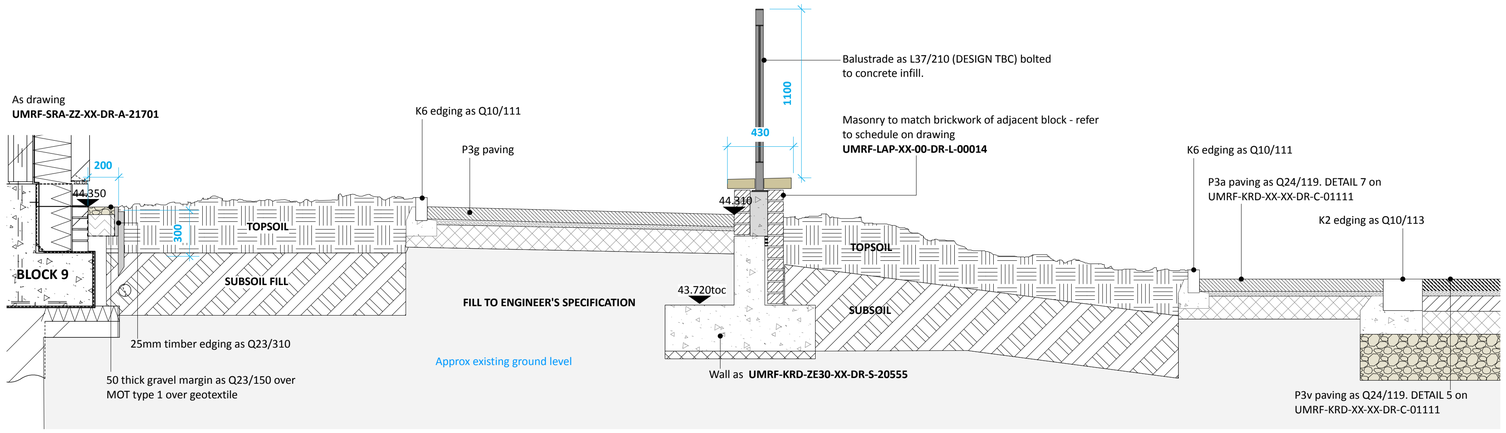

1:20 SECTION 437-A

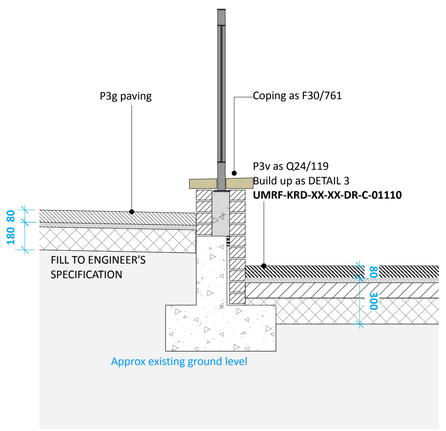


1:20 SECTION 406-B

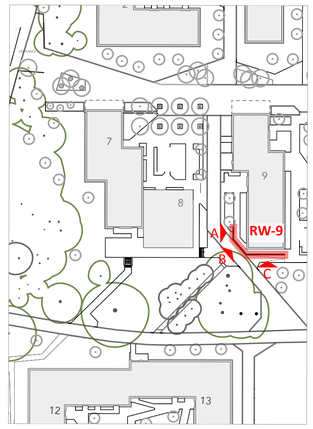

RETAINING WALLS:

Location	Block	Brick specification
RW5	Block 5	Forterra Westcroft masonry
RW9	Block 9	Black Smooth Bricks by MBH PLC
RW13	Block 13	Forterra Canterbury masonry
RW14	Block 14	Forterra Canterbury masonry
RW20	Block 20	Black Smooth Bricks by MBH PLC
RW24	Block 24	Extension of existing to match
RW25	Block 25	Re-use of existing wall bricks
RW29	Block 5	Forterra Westcroft masonry

* All with mortar by Kilsaran to match building brick spec/ mortar tones

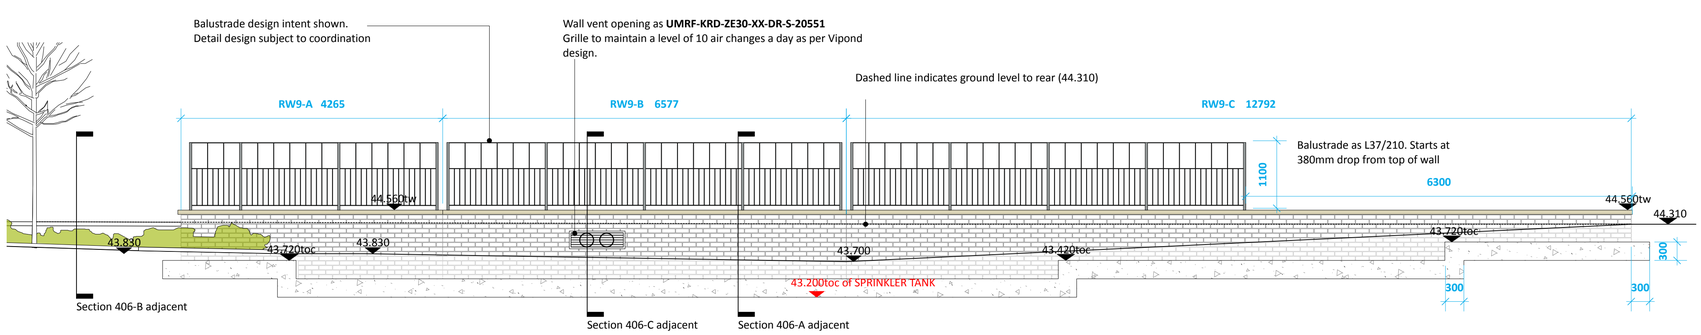

1:50 ELEVATION OF WALL RW9 (Viewed from vehicular route to the west

REV			
P1	SB	2026-08-17	First Issue. N2 walls moved from drawing UMRF-LAP-XX-00-DR-L-00406. Coordination updates as shown

landscapeprojects

31 BLACKFRIARS ROAD
SALFORD
MANCHESTER
M3 7AQ

+44 (0) 161 839 8336

www.landscapeprojects.co.uk
post@landscapeprojects.co.uk

JOB TITLE	UoM Residences DBFO
CLIENT	University of Manchester
TITLE	N2 Retaining Walls Detail
SCALE	1:50/20 @ A1
DATE	2025-05-13
STATUS	S4
PURPOSE	Formal Review
DRAWN	RCD
CHECKED	NS
REFERENCE	UMRF-LAP-XX-00-DR-L-00437
REV	P1