

© Bowker Sadler Partnership Limited

This drawing is the subject of copyright which vests in Bowker Sadler Partnership Limited. It is an infringement of copyright to reproduce this drawing, by whatever means, including electronic, without the express written consent of Bowker Sadler Partnership Limited which reserves all its rights. Bowker Sadler Partnership Limited asserts its rights to be identified as the author of this design

- Drawing not to be scaled
- Report Errors and Omissions to the Architect.
- Check all dimensions on site
- Drawing to be read in conjunction with the Health and Safety Plan and all relevant Risk Assessments

1:5
1:50
1m 2 3

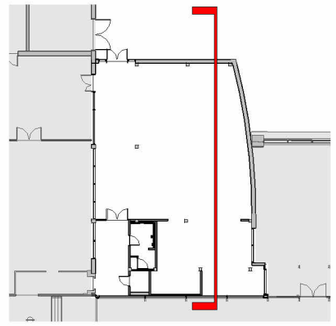

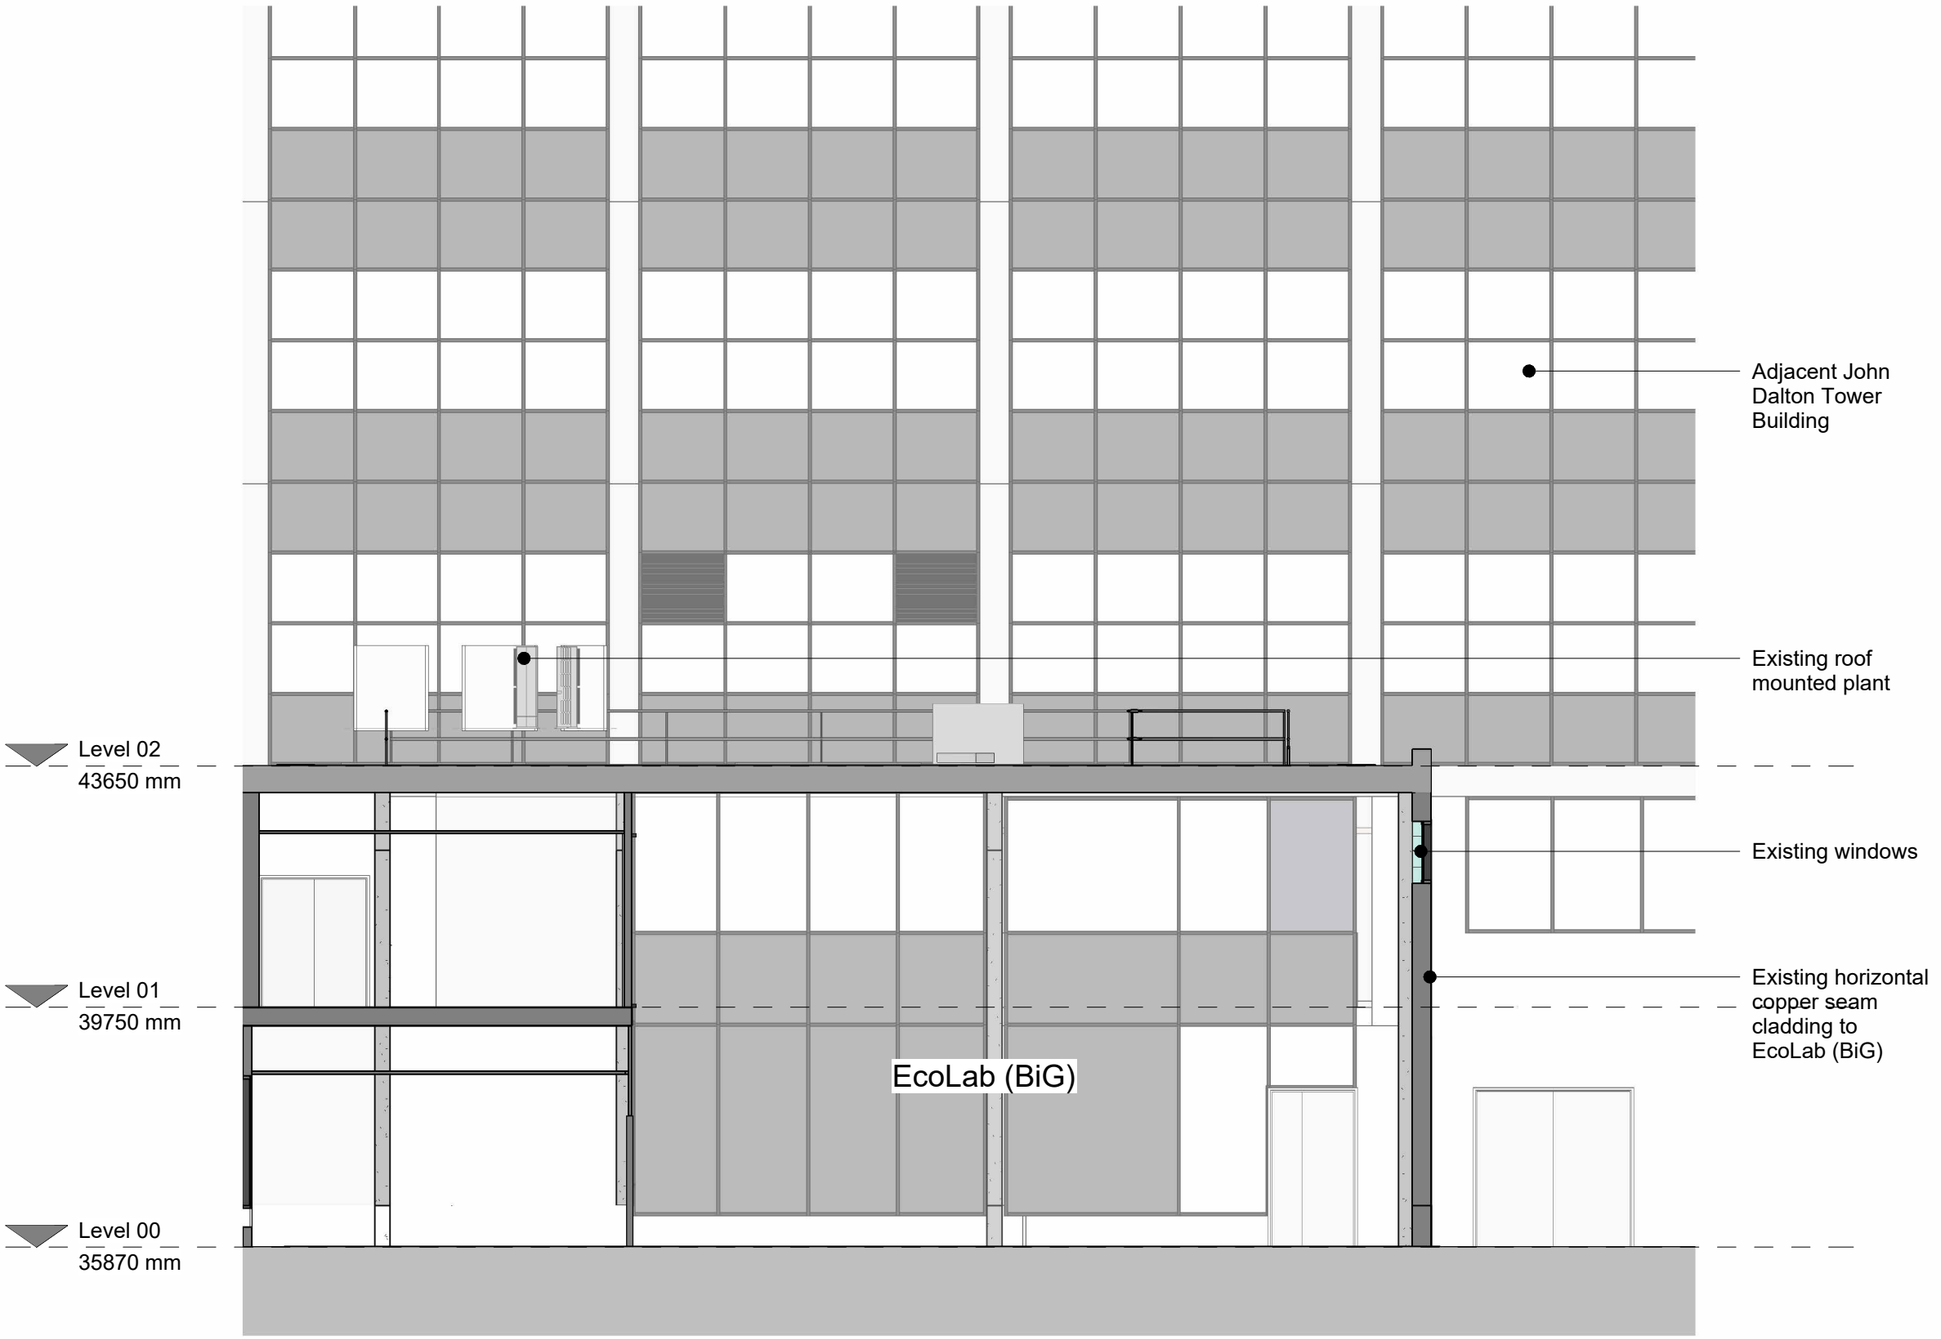

Section - Existing
1 : 100

Rev. Date Drn. Chkd.

BowkerSadler

Project
John Dalton Central - EcoLab: Proposed Rooftop Plant Replacement Project

Client
Manchester Metropolitan University

Drawing
Section - Existing

Scale	Sheet Size	Drawn	Checked	Date
As indicated@	A3	PC	DL	11/08/2026

Project No.	Originator	Zone	Level	Form	Discipline	Number	Revision
26-034	- BSA	- XX	- XX	- D	- A	- **1014**	

Status
Planning

Hatherlow House, Hatherlow, Romiley, Stockport, SK6 3DY
0161 406 7333 office@bowker-sadler.co.uk www.bowker-sadler.co.uk

P:\2026\26-034\Drawings\planning\xrefs\x - building.rvt