

00

1 : 20

Stairway 01 - General Arrangement Plan

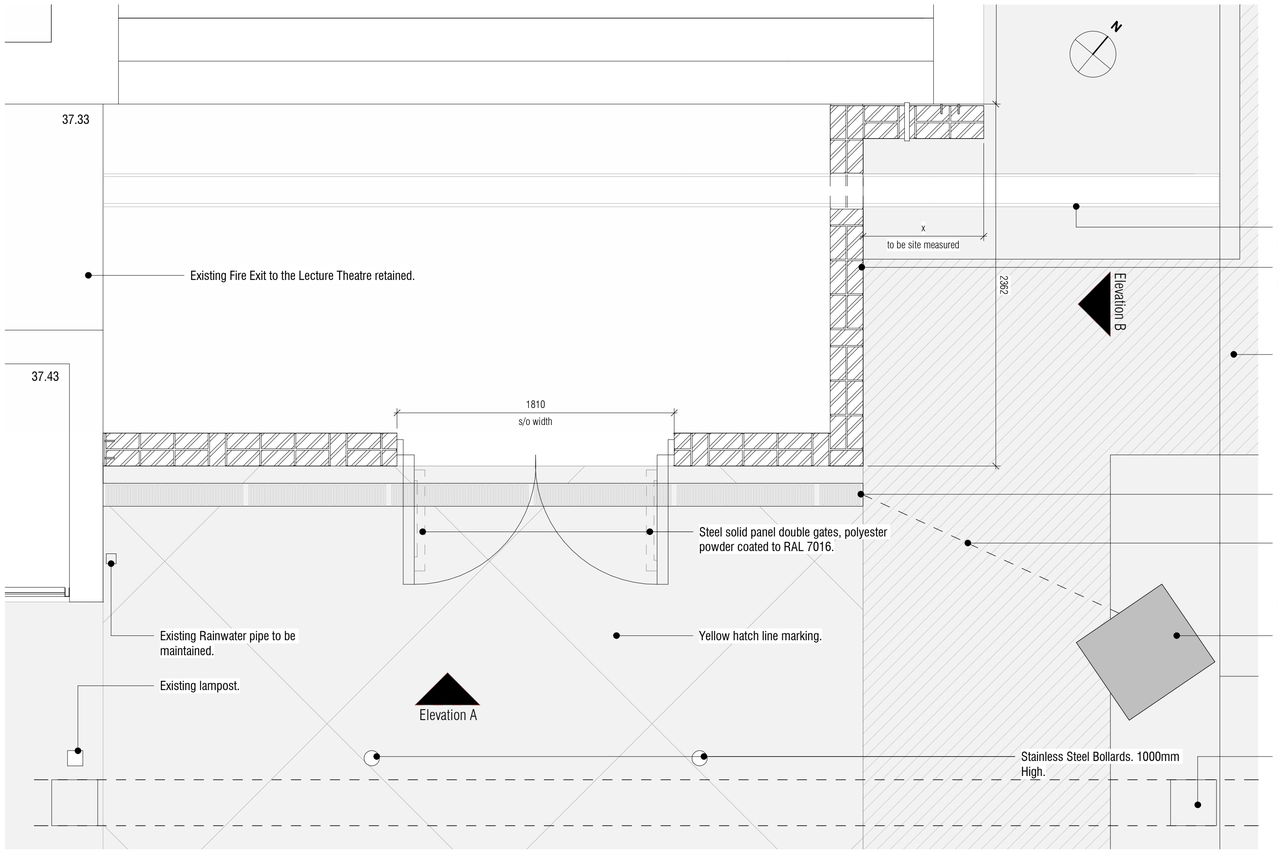

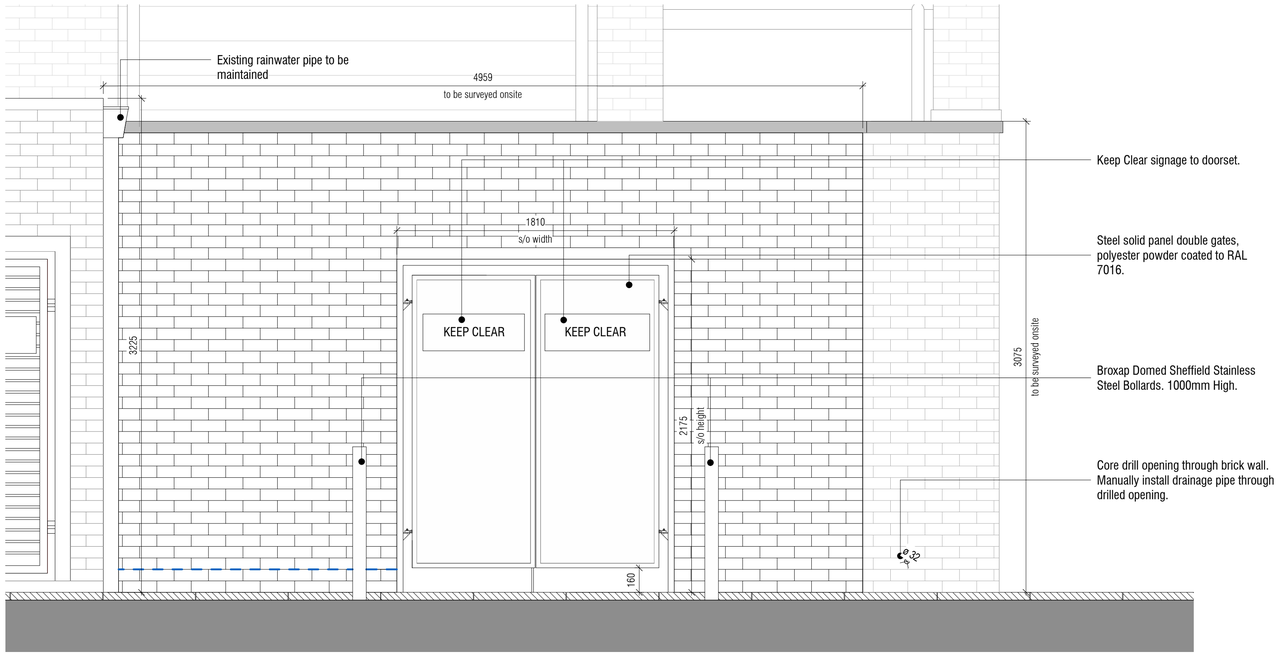


A

Stairway 01 - Elevation A

1 : 20

0m 2m 4m 6m 8m 10m

VISUAL SCALE 1:100 @ A1

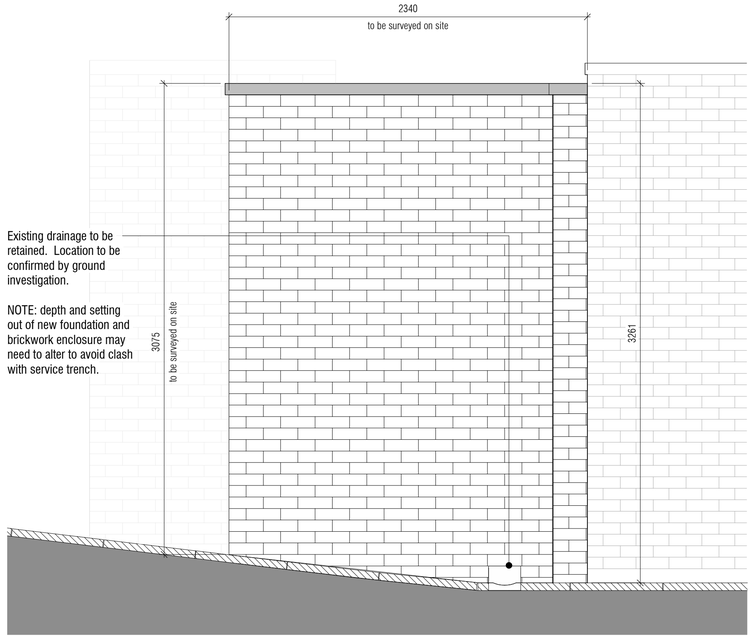

B

Stairway 01 - Elevation B

1 : 20

Wilson Mason Architects

This drawing is copyright and owned by Wilson Mason Architects and may not be reproduced or used unless accepted in writing.

DO NOT SCALE this drawing (printed or electronic versions). Principal Contractor and Contractors must check all dimensions from site. This drawing is to be read in conjunction with all other Architects drawings and information and all other consultants and specialists' drawings and information.

All BIM elements other than Architecture, have been imported from the relevant consultant's BIM model; reference should be made to the individual consultant's drawings for their specific elements of work.

Discrepancies and / or ambiguities within this drawing, between it and information given elsewhere, must be reported immediately to Wilson Mason for clarification before proceeding.

All works are to be carried out in accordance with the latest CDM Safety Standards, Building Regulations, British Standards and Industry regulatory codes of practice and guidance unless specifically directed otherwise.


The Principal Contractor and Contractors are to ensure all works are carried out in accordance with current manufacturers specific requirements.

Responsibility for the reproduction of this drawing in paper form, or if issued in electronic format, lies with the recipient to check that all information has been replicated in full and is correct when compared to the original paper or electronic image. Graphical representations of coordinated equipment on this drawing are approximations only. Please refer to the Specifications and / or Details for actual sizes and / or specific contractor construction information.

This original document is issued for the purpose indicated below and contains information of confidential nature. Further copies and circulation will be strictly in accordance with the confidentiality agreement under the contract.

This Drawing Should be Printed in Colour

Key

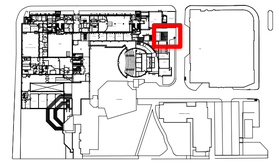

Rev	Description	Date	Drawn	Checked
P010	Issued for Planning Ammendment	2026 08 19	ES	EW
P09	Double Gates updated	2026 03 12	ES	EW
P08	Double Gates revised from mesh to solid	2026 02 17	ES	EW
P07	Drainage connection updated. Existing manhole shown.	2025 12 23	AW	EW
P05	Issued for Tender	2025 12 03	ES	EW
P04	Issued for Costing	2025 11 28	ES	EW
P03	Issued for Review and Comment	2025 11 19	ES	EW
P02	Issued for costing	2025 10 30	AW	EW
P01	Draft Issue	2025 10 15	ES	EW
P06	Issued for Planning Submission	2025 12 19	ES	EW

Revision Schedule

Client: The University of Manchester

Project: University of Manchester Crawford House - H&S

Title: Stairway 01 Setting Out Information

Project no:	Scale:	Drawn by:	Checked by :	Date:
7367	As indicated@A1	ES	EW	07 10 2025

Drawing no:	Status:	Rev:
UMC-WMA-XX-ZZ-DR-A-39-001	A5	P010

Wilson Mason Architects

North: Spring Lane, Upland House, Samlesbury, Lancashire, PR5 0UX
T: 01772 877455
E: north@wilsonmason.co.uk

London: 12 Albemarle Way, London, EC1V 4JB
T: 020 7637 1501
E: london@wilsonmason.co.uk

www.wilsonmason.co.uk