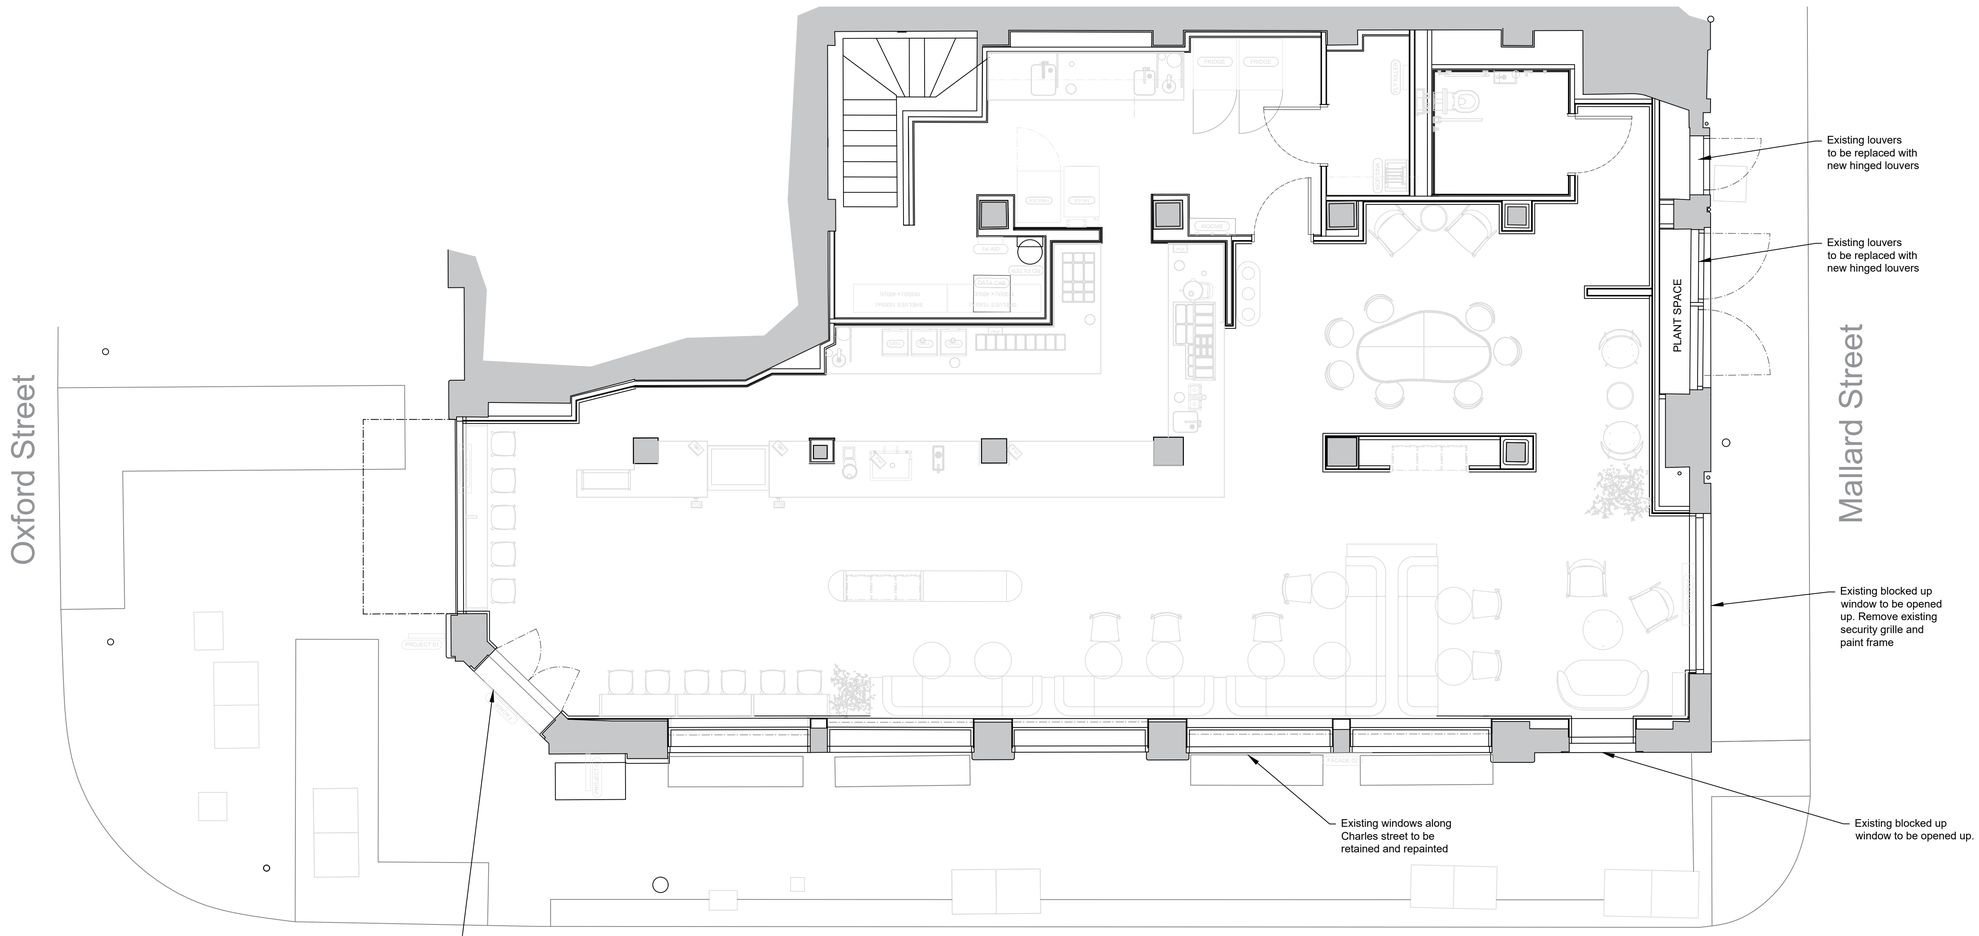


01 Ground Floor | General Arrangement Plan

Scale: 1:50@A1

0 5 10

REVISION	DATE	DETAILS

PROJECT

Unit 15 Oxford Place,
Oxford Road, Manchester

JOE & THE JUICE

FLOOR

Ground Floor

DRAWING TITLE

General Arrangement Plan

SCALE	PAPER SIZE
1:50	A1
DRAWING NUMBER	REVISION
7147-01.2	D
DRAWN BY	DATE
SE	16.08.26

STATUS

L1

designtime
adt@adesigntime.com
www.designtime.uk.com
2-Work, 7 Cutler Mill
Thleyard North WF1 5FY