
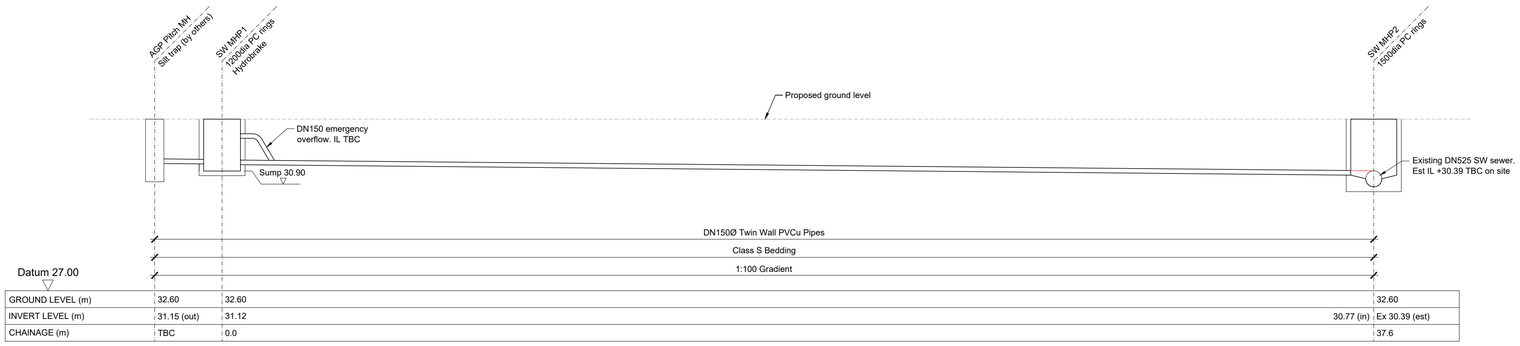



GROUND LEVEL (m)	32.60	32.60	32.60
INVERT LEVEL (m)	31.15 (out)	31.12	30.77 (in) Ex 30.39 (est)
CHAINAGE (m)	TBC	0.0	37.6

Longitudinal SW Section (AGP Pitch MHs SW MHP1 & P2)
Scale 1:100

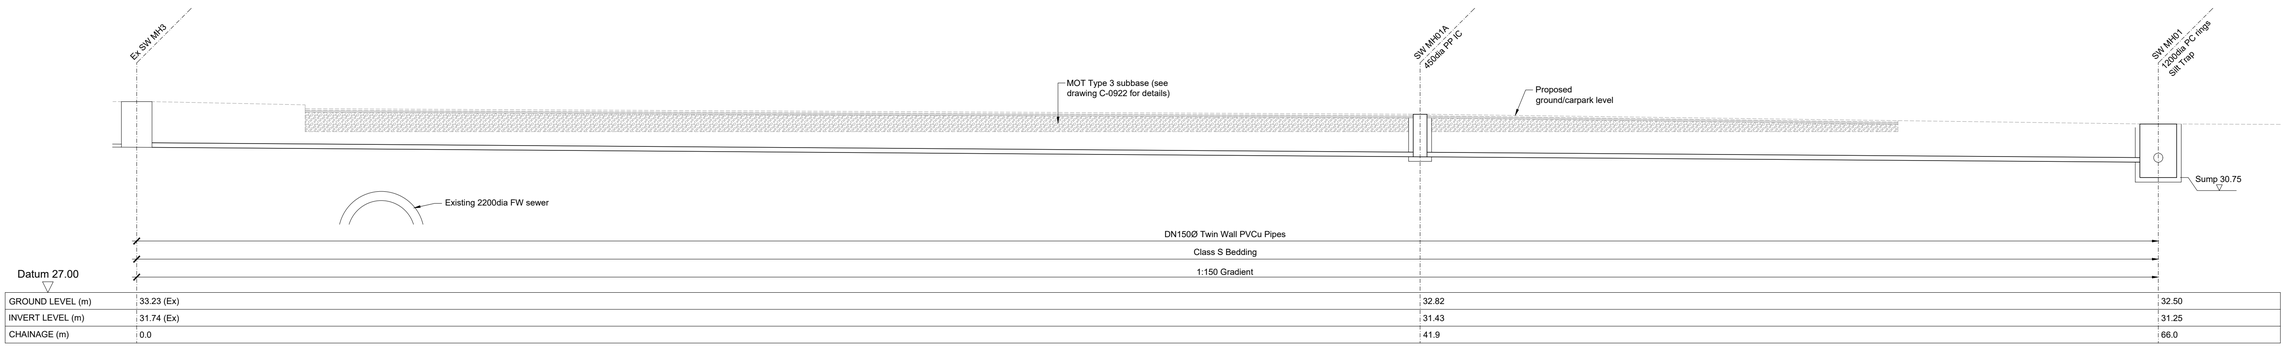


GROUND LEVEL (m)	33.23 (Ex)	32.82	32.50
INVERT LEVEL (m)	31.74 (Ex)	31.43	31.25
CHAINAGE (m)	0.0	41.9	66.0

Longitudinal SW Section (Existing SW MH3 to SW MH01)
Scale 1:100

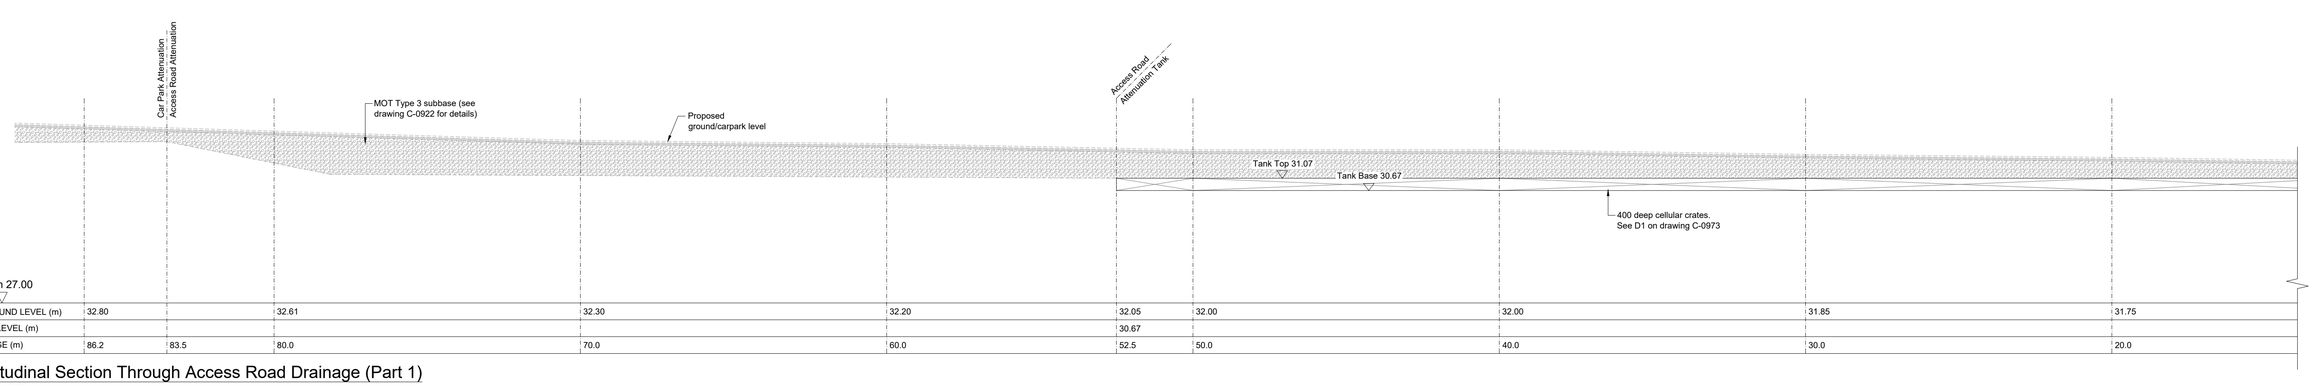

PR. GROUND LEVEL (m)	32.80	32.61	32.30	32.20	32.05	32.00	32.00	31.85	31.75
INVERT LEVEL (m)					30.67				
CHAINAGE (m)	86.2	83.5	80.0	70.0	60.0	52.5	50.0	40.0	30.0	20.0

Longitudinal Section Through Access Road Drainage (Part 1)
Scale 1:100

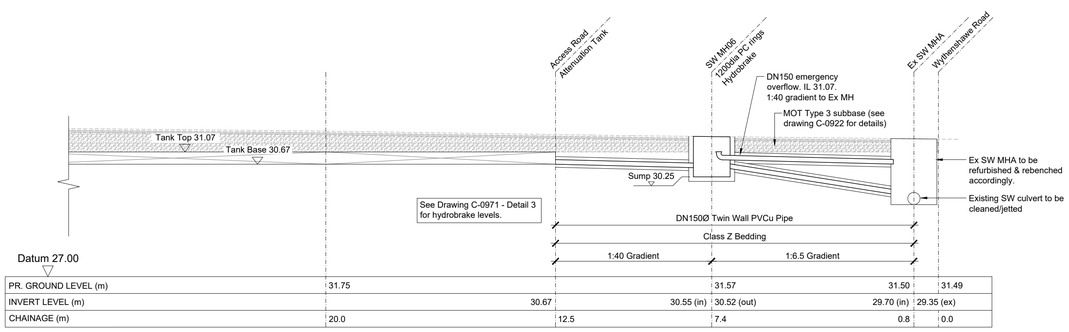

PR. GROUND LEVEL (m)	31.75		31.57	31.50	31.49
INVERT LEVEL (m)		30.67	30.55 (in) 30.52 (out)	29.70 (in)	29.35 (ex)
CHAINAGE (m)	20.0	12.5	7.4	0.8	0.0

Longitudinal Section Through Access Road Drainage (Part 2)
Scale 1:100

0 5m 10m

Scale 1:100 @ A1

* All cover levels are approximate - refer to Architects drawings for levels.
All pipework to Soil & Vent Pipes/Stub Stacks to be DN100 with 1:40 minimum gradient.
Refer to Architects drawings for setting out of RWPs, SVPs & SSs.
Prior to construction all existing invert levels and proposed levels to be verified.
All existing underground utilities to be located prior to works commencing (where in the vicinity of existing services the contractor to use hand digging means only). Refer to Solum Surveying Ltd drawings for some known locations.

Note: All drainage works to be carried out in accordance with the 'Civil Engineering Specification for use in the Water Industry 8th Edition (CESWI8)'.

Quorum Consulting Engineers
Office 45, Sony UK Technology Centre,
Pencoed Technology Park, Pencoed, CF35 5HZ
Tel: 01446 774493
Email: info@qapm.com

General Notes
Do not scale from this drawing. Dimensions must be checked on site. All works to comply with current Building Regulations.
All site works must be to the current drawing revision. Drawing is copyright of Quorum Project Management Ltd.
All levels to be verified by contractor on site. Any concerns by the contractor to be raised with the engineer prior to any installation/fabrication works.
The drawing information must be read in conjunction with all relevant scheme drawings, specification and/or schedules referred to or not.
The contractor is responsible to insure that all work is in compliance with current Building Regulations and or other relevant legislation
Dimensions on this drawing are not to be used for construction purposes.

Rev.	Date	Chk	Description
C01	21/07/2026	PCH	ISSUED FOR STAGE 5 - CONSTRUCTION
T04	29/10/2025	PCH	STAGE 4 UPDATES
T03	01/10/2025	PCH	STAGE 4 UPDATES
T02	22/09/2025	PCH	STAGE 4 UPDATES

Drawing: DRAINAGE LONG SECTIONS - SURFACE WATER SHEET 2
Project: WYTHENSHAWE PARK SPORTS HUB, MANCHESTER, M23 0BD

Quorum Project Number	PM2419-25	Drawing Number	241925-QPM-XX-ZZ-DR-C-0961
Rev	C01		
Scale 1:100@A1	Drawn MB	Designed PCH	Status & Suitability
Date MAY 2025	Checked PCH	Approved DS	STAGE 5