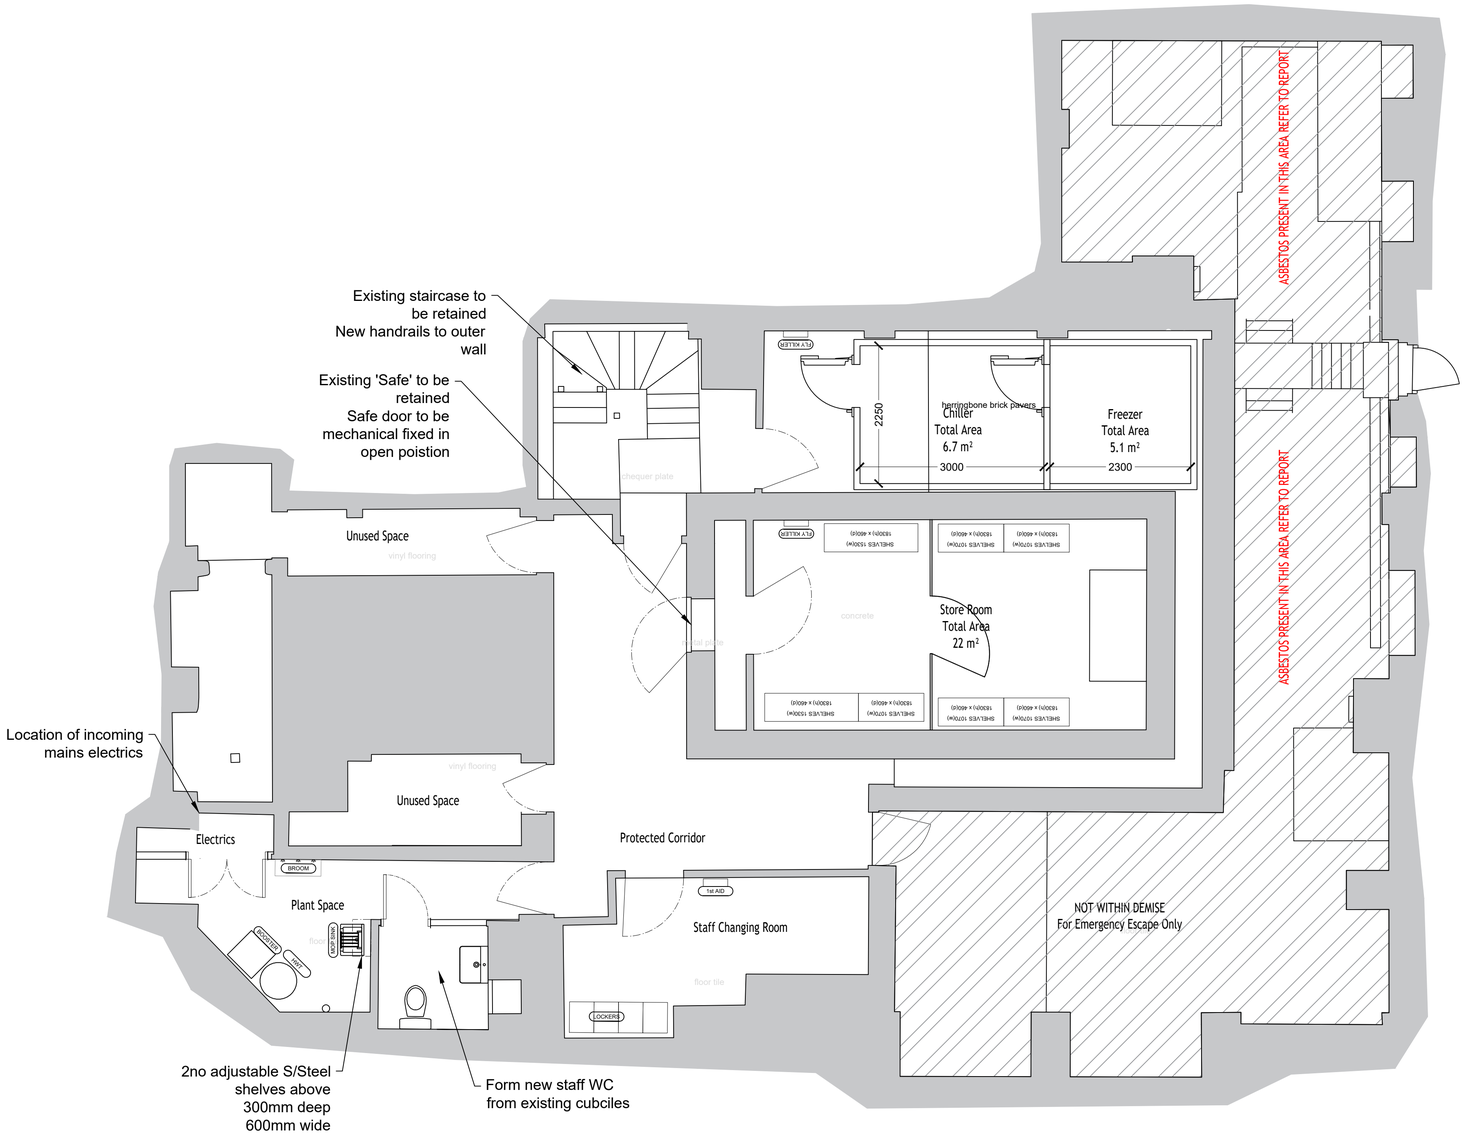


01 Basement | General Arrangement Plan

Scale: 1:50@A1

REVISION	DATE	DETAILS

PROJECT

Unit 15 Oxford Place,
Oxford Road, Manchester

JOE & THE JUICE

FLOOR

Basement

DRAWING TITLE

General Arrangement Plan

SCALE	PAPER SIZE
1:50	A1
DRAWING NUMBER	REVISION
7147-01.2	A
DRAWN BY	DATE
SE	Jan 23

STATUS

L1

designtime
adt@adesigntime.com
www.designtime.uk.com
2-Work, 7 Cutter Mill
Thryard North WF1 5FY