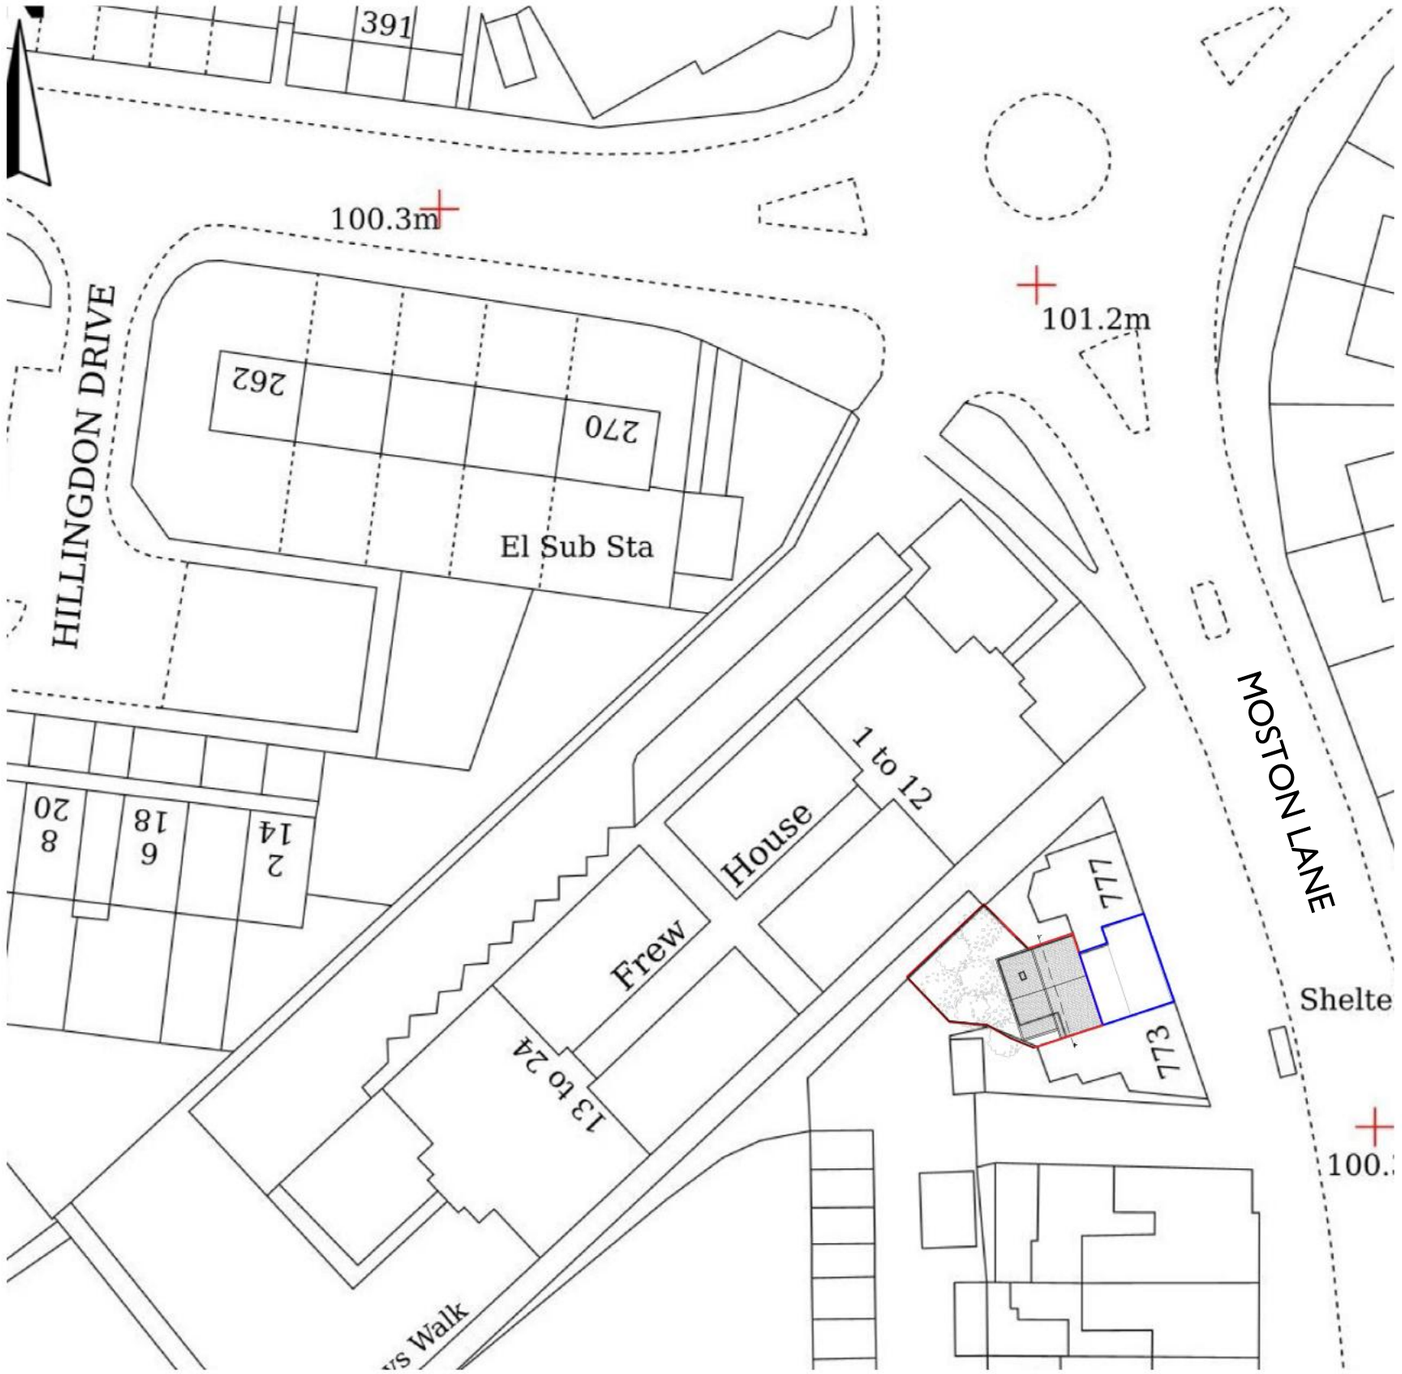


Any dimensions shown should be checked on site.
Designs are not coordinated with engineer projects.
Not for construction purposes.

These drawings are intended exclusively for the Planning Stage, as part of Homz quoted services. They are not to be repurposed for any other application or use.

Scale Bar
5 10 15 20
M.

HOMZ
DESIGN | PLAN | BUILD
www.homz.uk / 0 330 818 3001

Drawing Title: Existing Block Plan
Drawing: H-0903 -02_775mostonlane _ExistingBlockPlan_V2
Drawing Number: H-0903
Site Address: 775 Moston lane Moston M40 5RJ

Scale : 1/500 at A3
Revision : V2
Date : 24.08.2026

Block Plans are scaled from the Ordnance Survey Location Maps.
Please see the licence number for the Os Maps in the Location Plans