


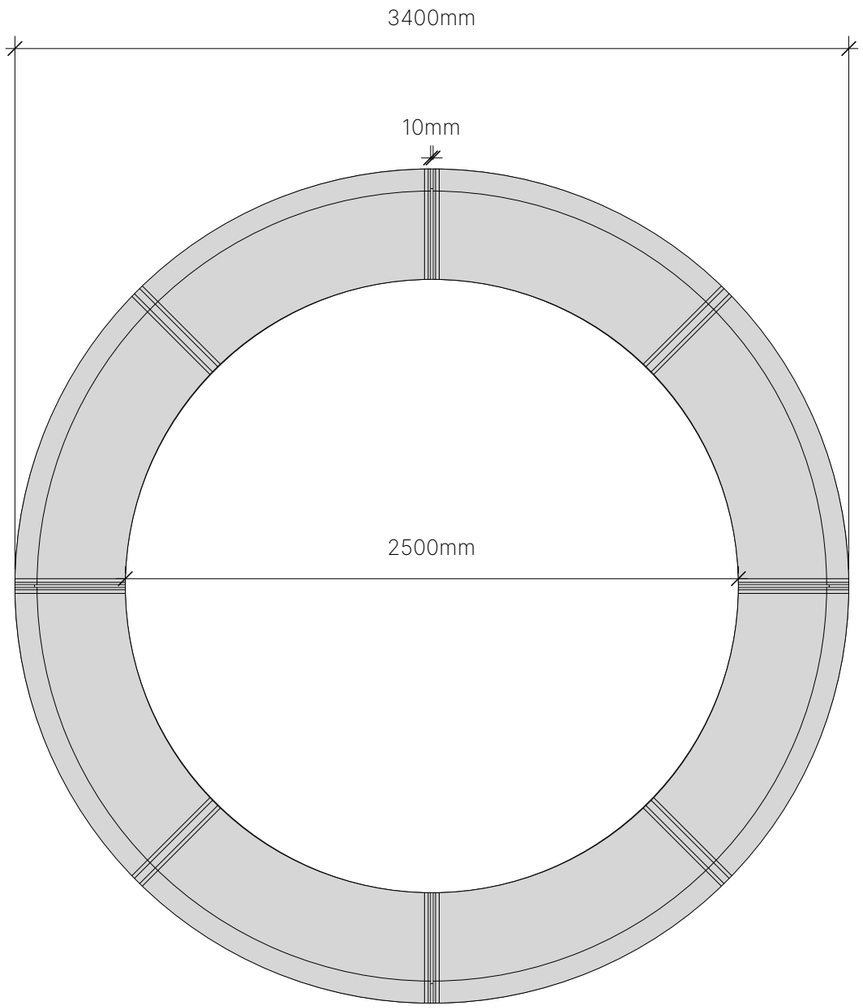


1 Plan View: Planter
Scale: 1:25

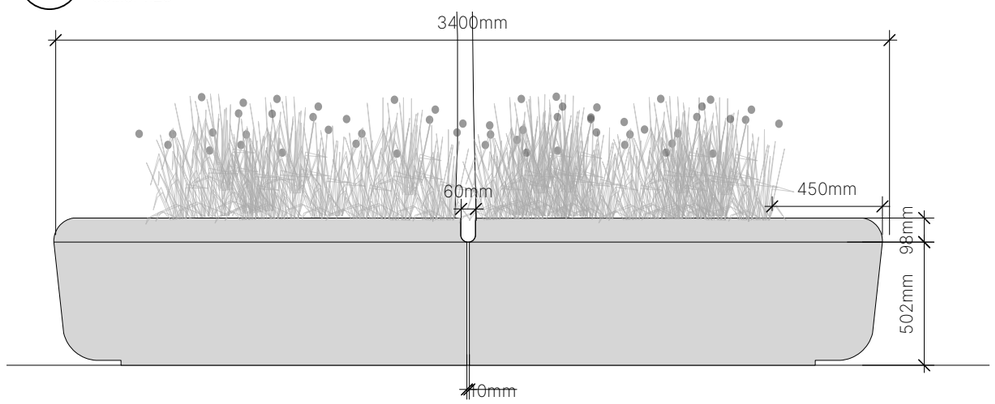

2 Elevation: Planter
Scale: 1:25

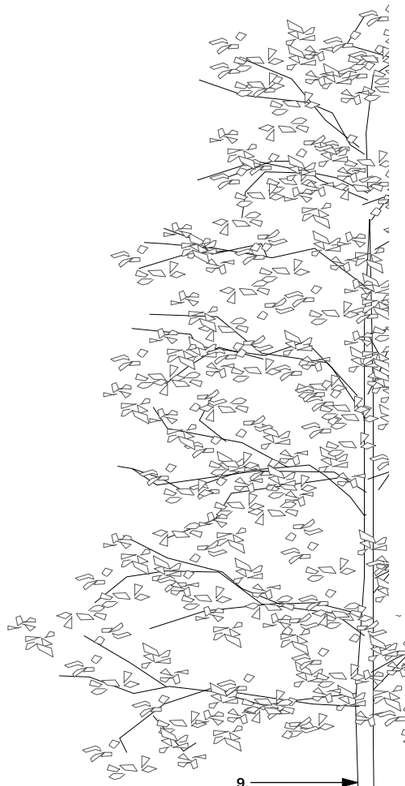

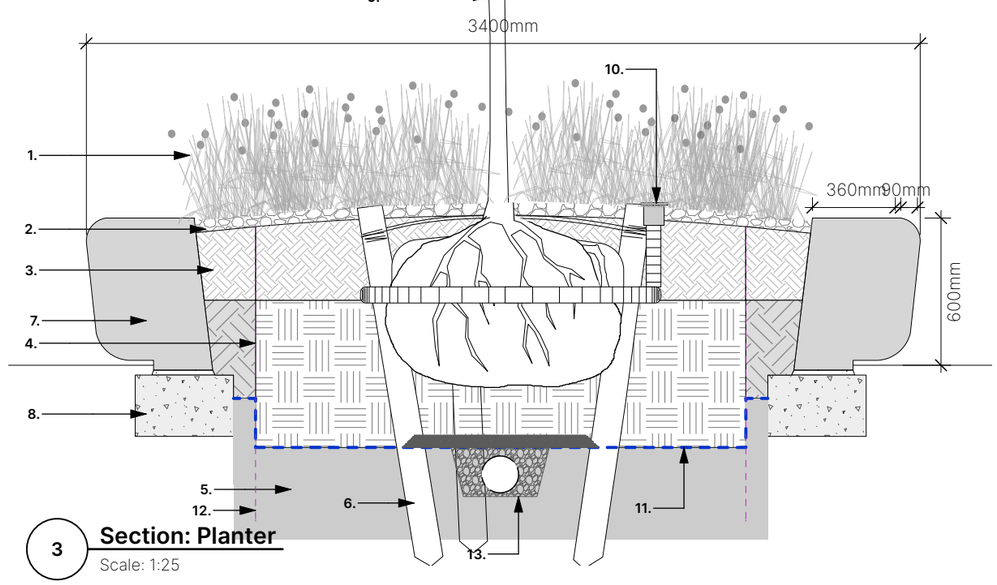

3 Section: Planter
Scale: 1:25

KEY

1. Mixed shrub, herbaceous perennial & ornamental grass planting.
Refer to Planting Schedule.

2. Bark Mulch
- Depth 50mm
- High-quality bark mulch to all planting beds and tree pits (except for the Dry Garden). To sit 30mm below planting bed edge.

3. Topsoil
- Depth 300mm

4. Subsoil
- Depth 600mm

5. Exisiting Soil (Formation layer)
- To be cleared of any debris or large stone
- Exisiting ground to be broken up and loosened to aid drainage
Depth 150mm

6. Underground triple stake guying system.
Wires to be protected when in contact with rootball. Final guying detail to be agreed on site

7. Raised Pre Cast Concrete Planter (larger size)
Raised pre cast concrete planter constructed in sections of equal size. Raised planter to have integrated anti skate features.
Size: Height 600mm above ground x depth 450mm. 3.4m diameter
Supplier: Evans Concrete or equal and approved
Finish: Textured
Note: Further detail to be drawn up and coordinated with supplier

8. Concrete haunching
- To engineers specification

9. Proposed Tree
Refer to softworks schedule

10. Water and air pipe system
Rootrain Urban irrigation system - RRURBIA by Green Blue Urban or similar

11. Hi Vis geotextile marker membrane
- To engineers specification

12. Root Barrier
- Installed where adhacent to services around the upper 1200mm of tree put trench to suppliers specification.
Product: ReRoot 1000 Linear root barrier
Supplier: GreenBlue Urban or equal and approved

13. Tree Pit Drainage

C This drawing is copyright protected and may not be reproduced in whole or part without written authority from the owner.

NOTES:
1. Do not scale from this drawing.
2. Always work to noted dimensions.
3. All dimensions are in millimetres unless otherwise stated.
4. All setting out, levels and dimensions to be agreed on site.
5. The dimensions of all materials must be checked on site before being laid out.
6. This drawing must be read with the relevant specification clauses and detail drawings.
7. Order of construction and setting out to be agreed on site.

LOCATION PLAN

KEY

Revision	Date	Description	Drawn	Apprvd.
P02	30/07/26	Planning Condition	CB	JD
P01	10/07/26	Tender Pack	CB	SPL

PLANIT
Manchester | London | Liverpool | Leeds | Standish
Manchester
2 Back Grafton Street,
Altrincham,
Cheshire,
WA14 1DY
W: planit-ie.com
E: info@planit-ie.com
T: 0161 928 9281

Client Manchester City Football Club

Project Project Taverna

Drg Title Planter Detail Sheet 1 of 2

Created on	Created by	Approved by
24-04-26	AG	SPL

Scale	Size	Workstage
1:25	A3	Planning

Drg No. 3679.3-PLA-XX-XX-DR-L-7002
Suitability S2
Revision P02

© Planit I.E. Limited

Internal Source file:3679.3-PLA-XX-XX-DR-L-0003-Taverna-Detail-File.vwx