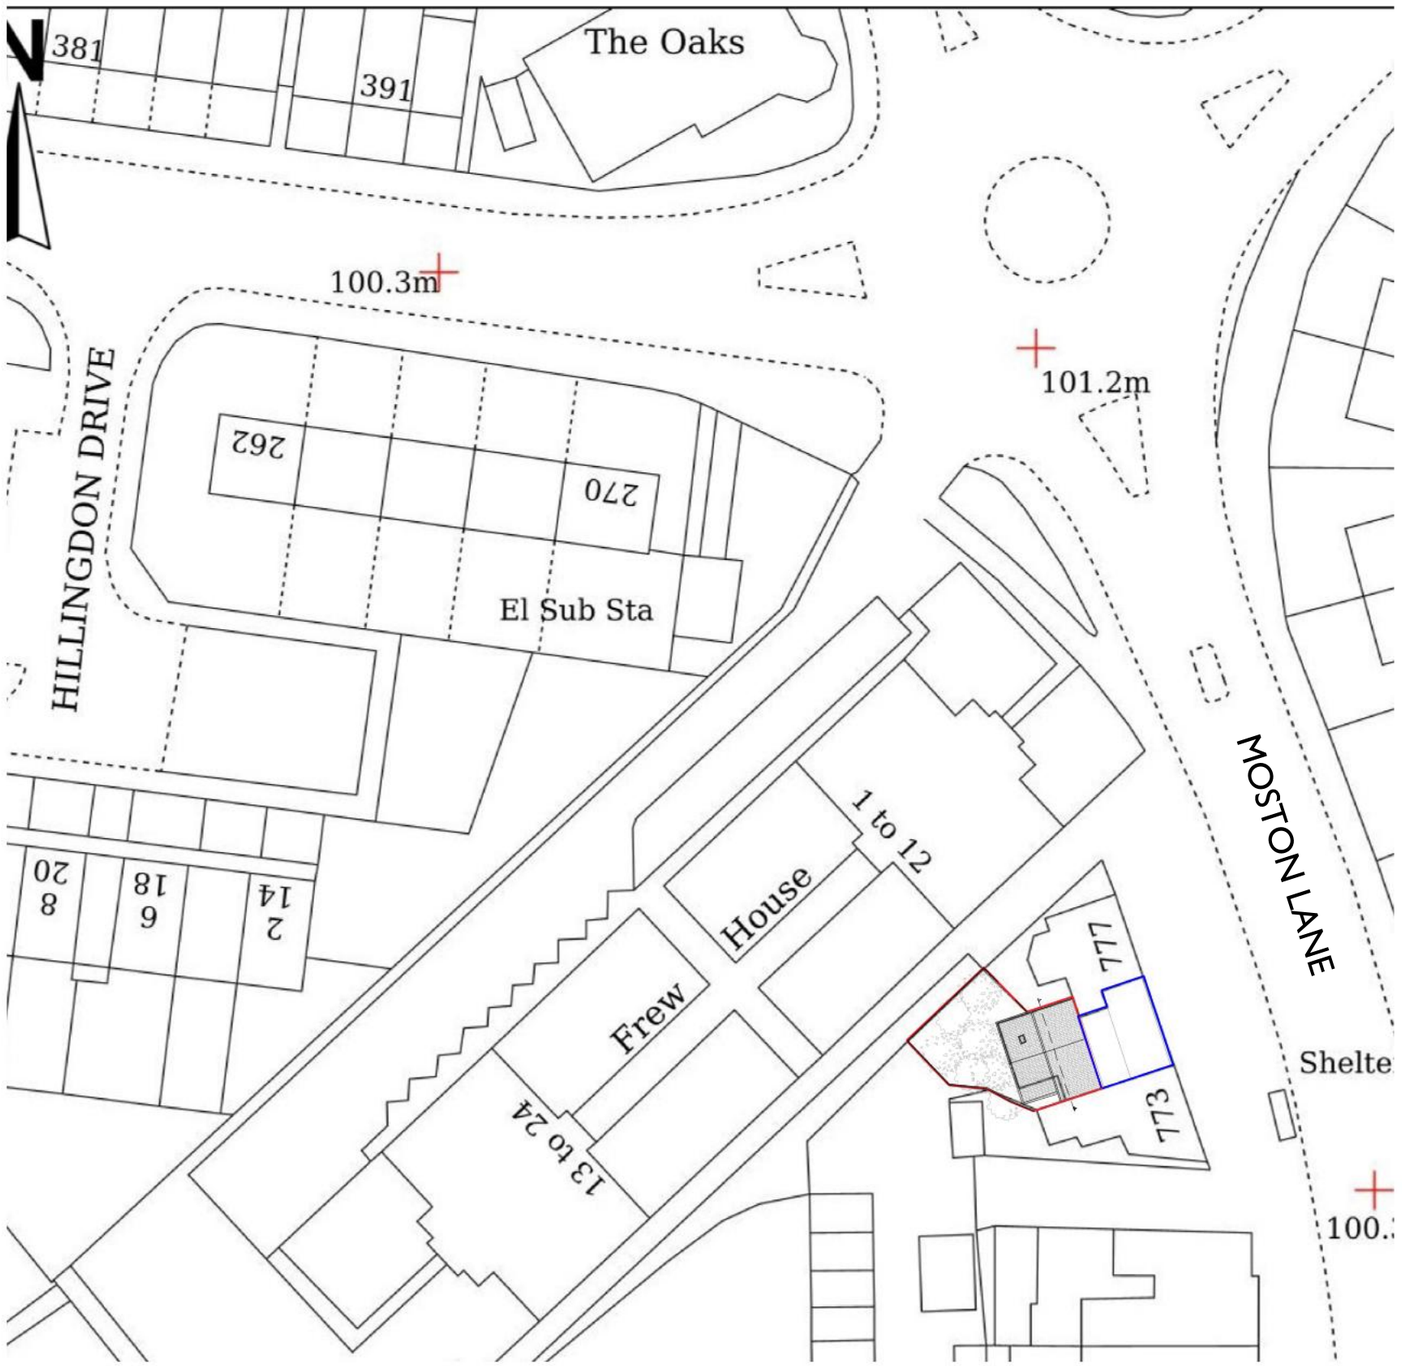


Any dimensions shown should be checked on site.
Designs are not coordinated with engineer projects.
Not for construction purposes.

Scale Bar
5 10 15 20
M.

These drawings are intended exclusively for the Planning Stage, as part of Homz quoted services. They are not to be repurposed for any other application or use.

HOMZ
DESIGN | PLAN | BUILD
www.homz.uk / 0 330 818 3001

Drawing Title: Proposed Block Plan
Drawing: H-0903 -03_775mostonlane_ProposedBlockPlan_V2
Drawing Number: H-0903
Site Address: 775 Moston lane Moston M40 5RJ

Scale : 1/500 at A3
Revision : V2
Date : 24.08.2026

Block Plans are scaled from the Ordnance Survey Location Maps.
Please see the licence number for the Os Maps in the Location Plans