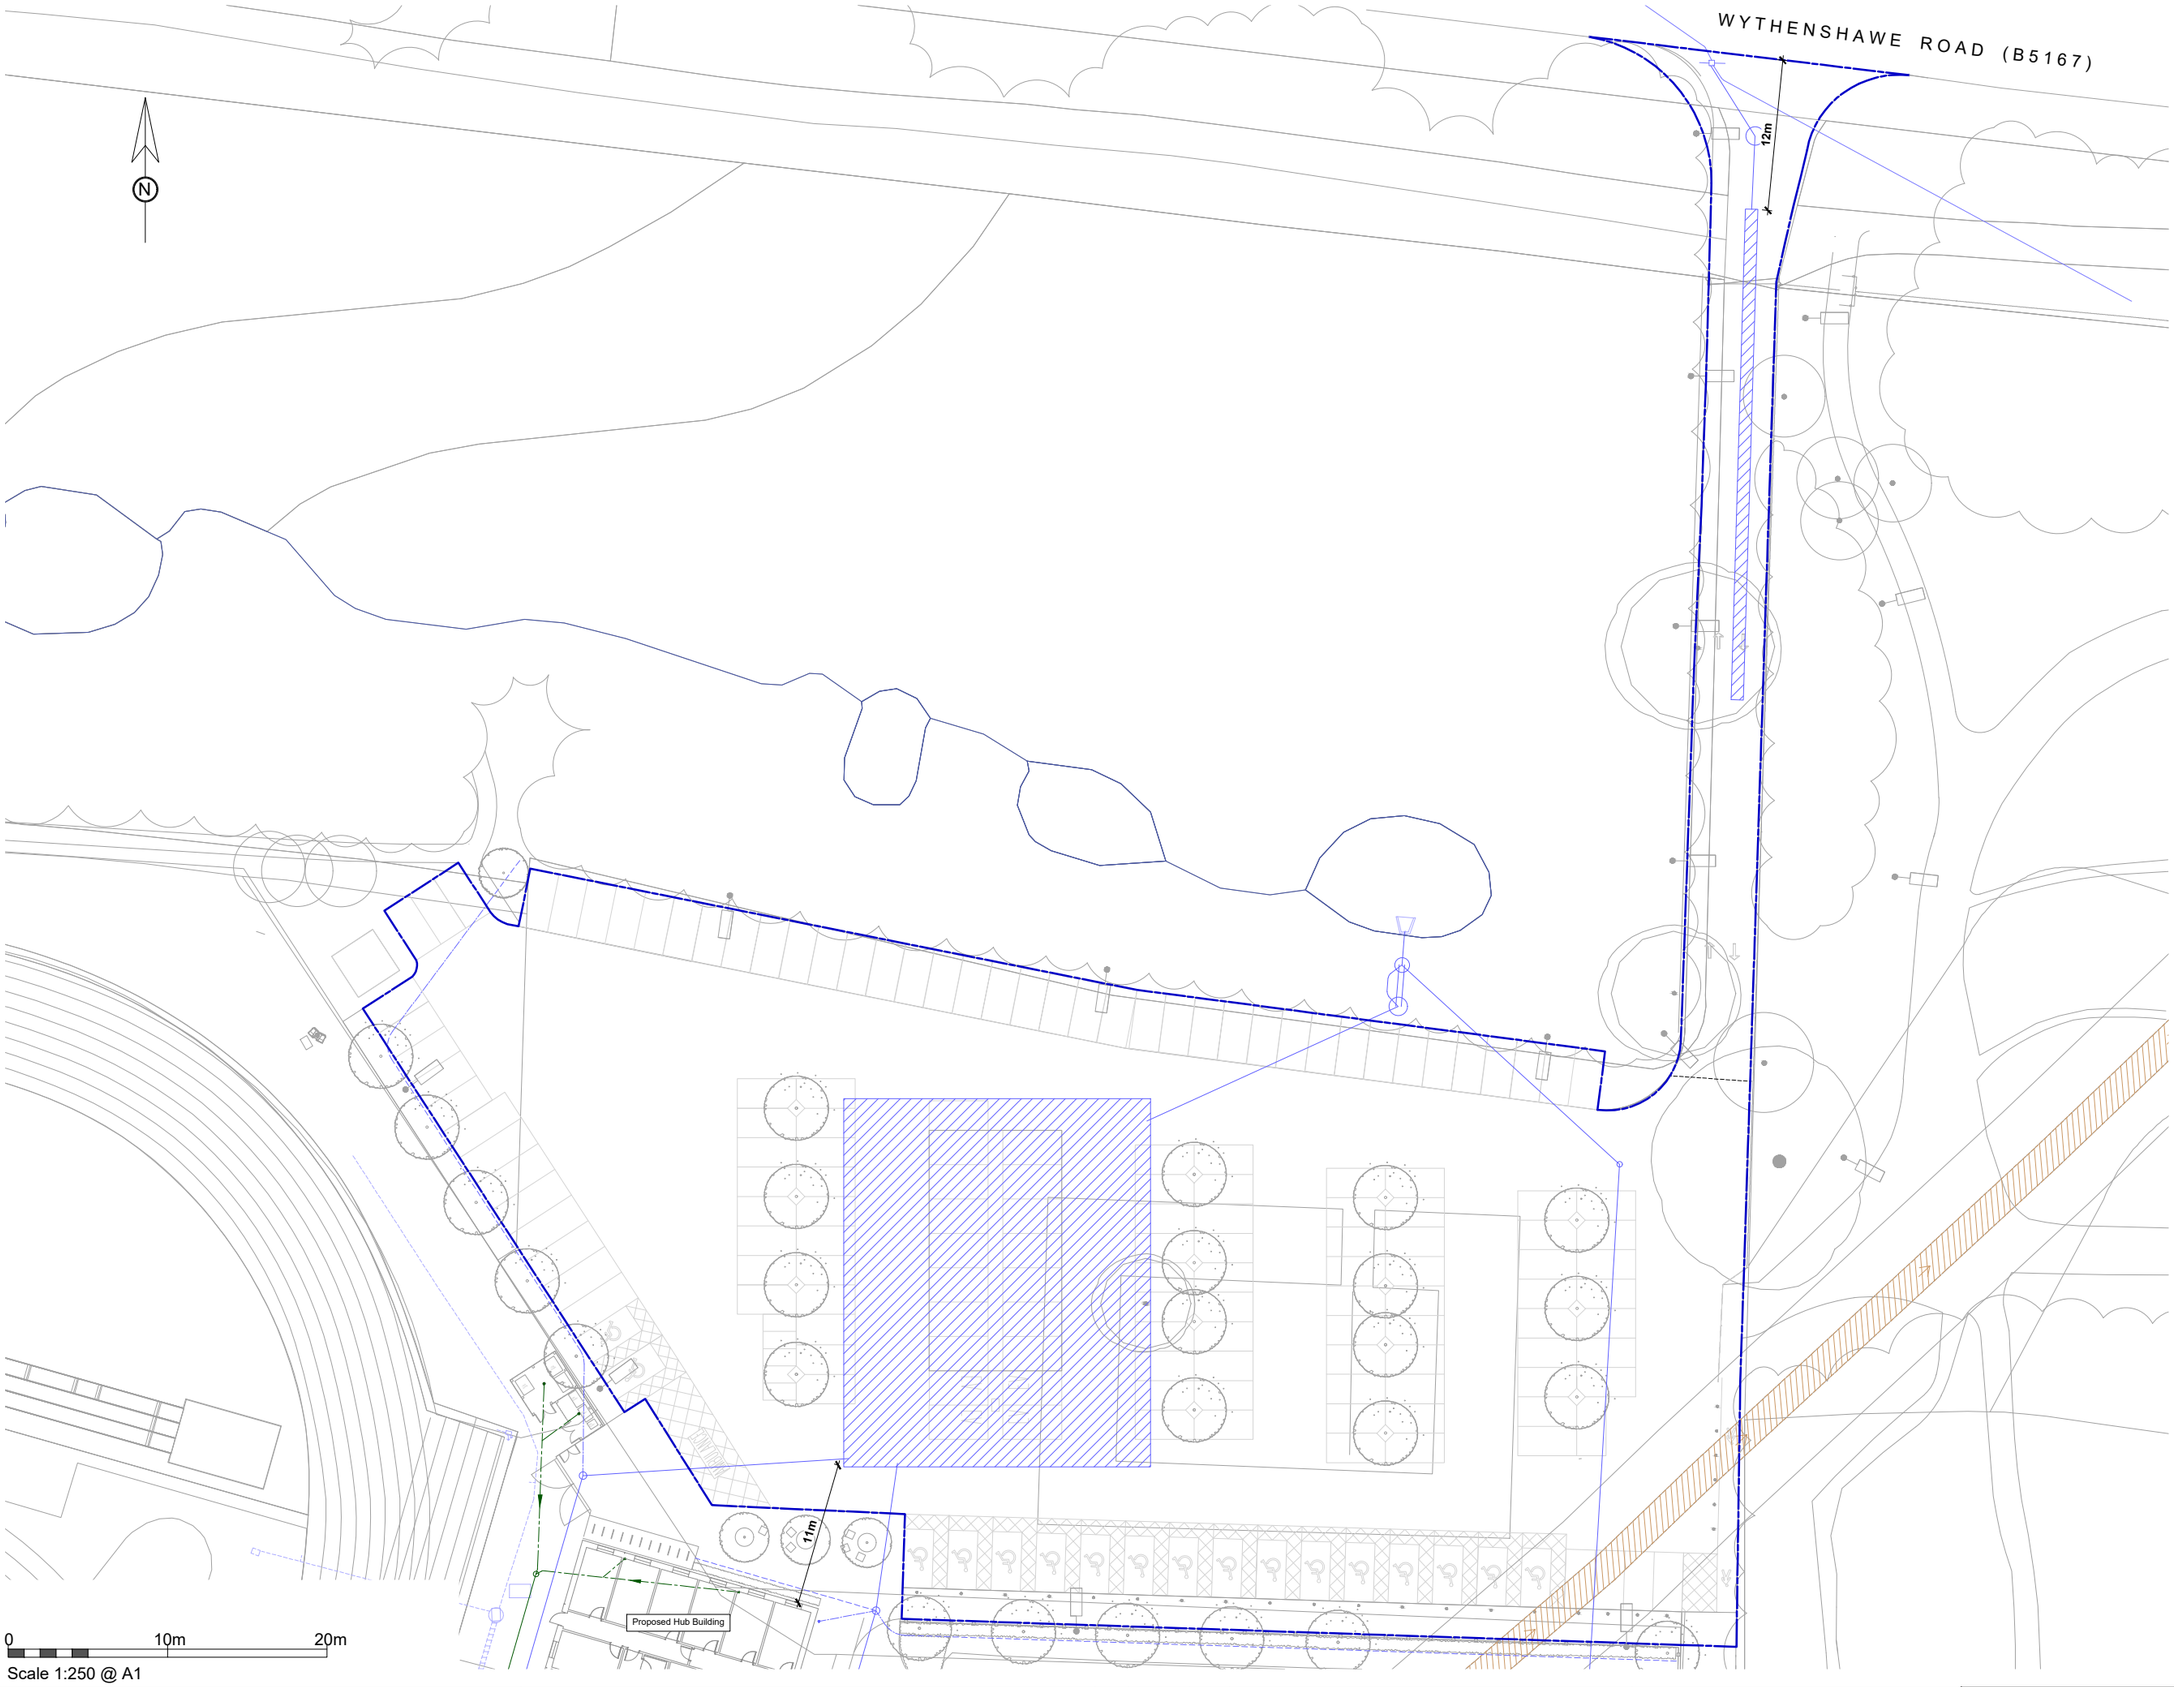


Quorum CONSULTING ENGINEERS
Office 45, Sony UK Technology Centre,
Pencoed Technology Park, Pencoed, CF35 5HZ
Tel: 01446 774493
Email: info@qapm.com

General Notes

Do not scale from this drawing. Dimensions must be checked on site. All works to comply with current Building Regulations.
All site works must be to the current drawing revision. Drawing is copyright of Quorum Project Management Ltd.
All levels to be verified by contractor on site. Any concerns by the contractor to be raised with the engineer prior to any installation/fabrication works.
The drawing information must be read in conjunction with all relevant scheme drawings, specification and/or schedules referred to or not.
The contractor is responsible to insure that all work is in compliance with current Building Regulations and or other relevant legislation
Dimensions on this drawing are not to be used for construction purposes.

Rev.	Date	Chk	Description
C01		PCH	ISSUED FOR STAGE 5 - CONSTRUCTION

Drawing: SURFACE WATER DRAINAGE EASEMENT PLAN FOR ACCESS ROAD & CAR PARK

Project: WYTHENSHAWE PARK SPORTS HUB, MANCHESTER, M23 0BD

Quorum Project Number	PM2419-25	Drawing Number	241925-QPM-XX-00-DR-C-0902		Rev C01
Scale	1:250@A1	Drawn	MB	Designed	PCH
Date	AUG 2026	Checked	PCH	Approved	DS

Status & Suitability: STAGE 5