
NOTES

ALL DIMENSIONS TO BE CHECKED ON SITE PRIOR TO ANY MANUFACTURING OR FABRICATION AND ANY ANOMALIES TO BE BROUGHT TO THE ATTENTION OF THE ARCHITECT.

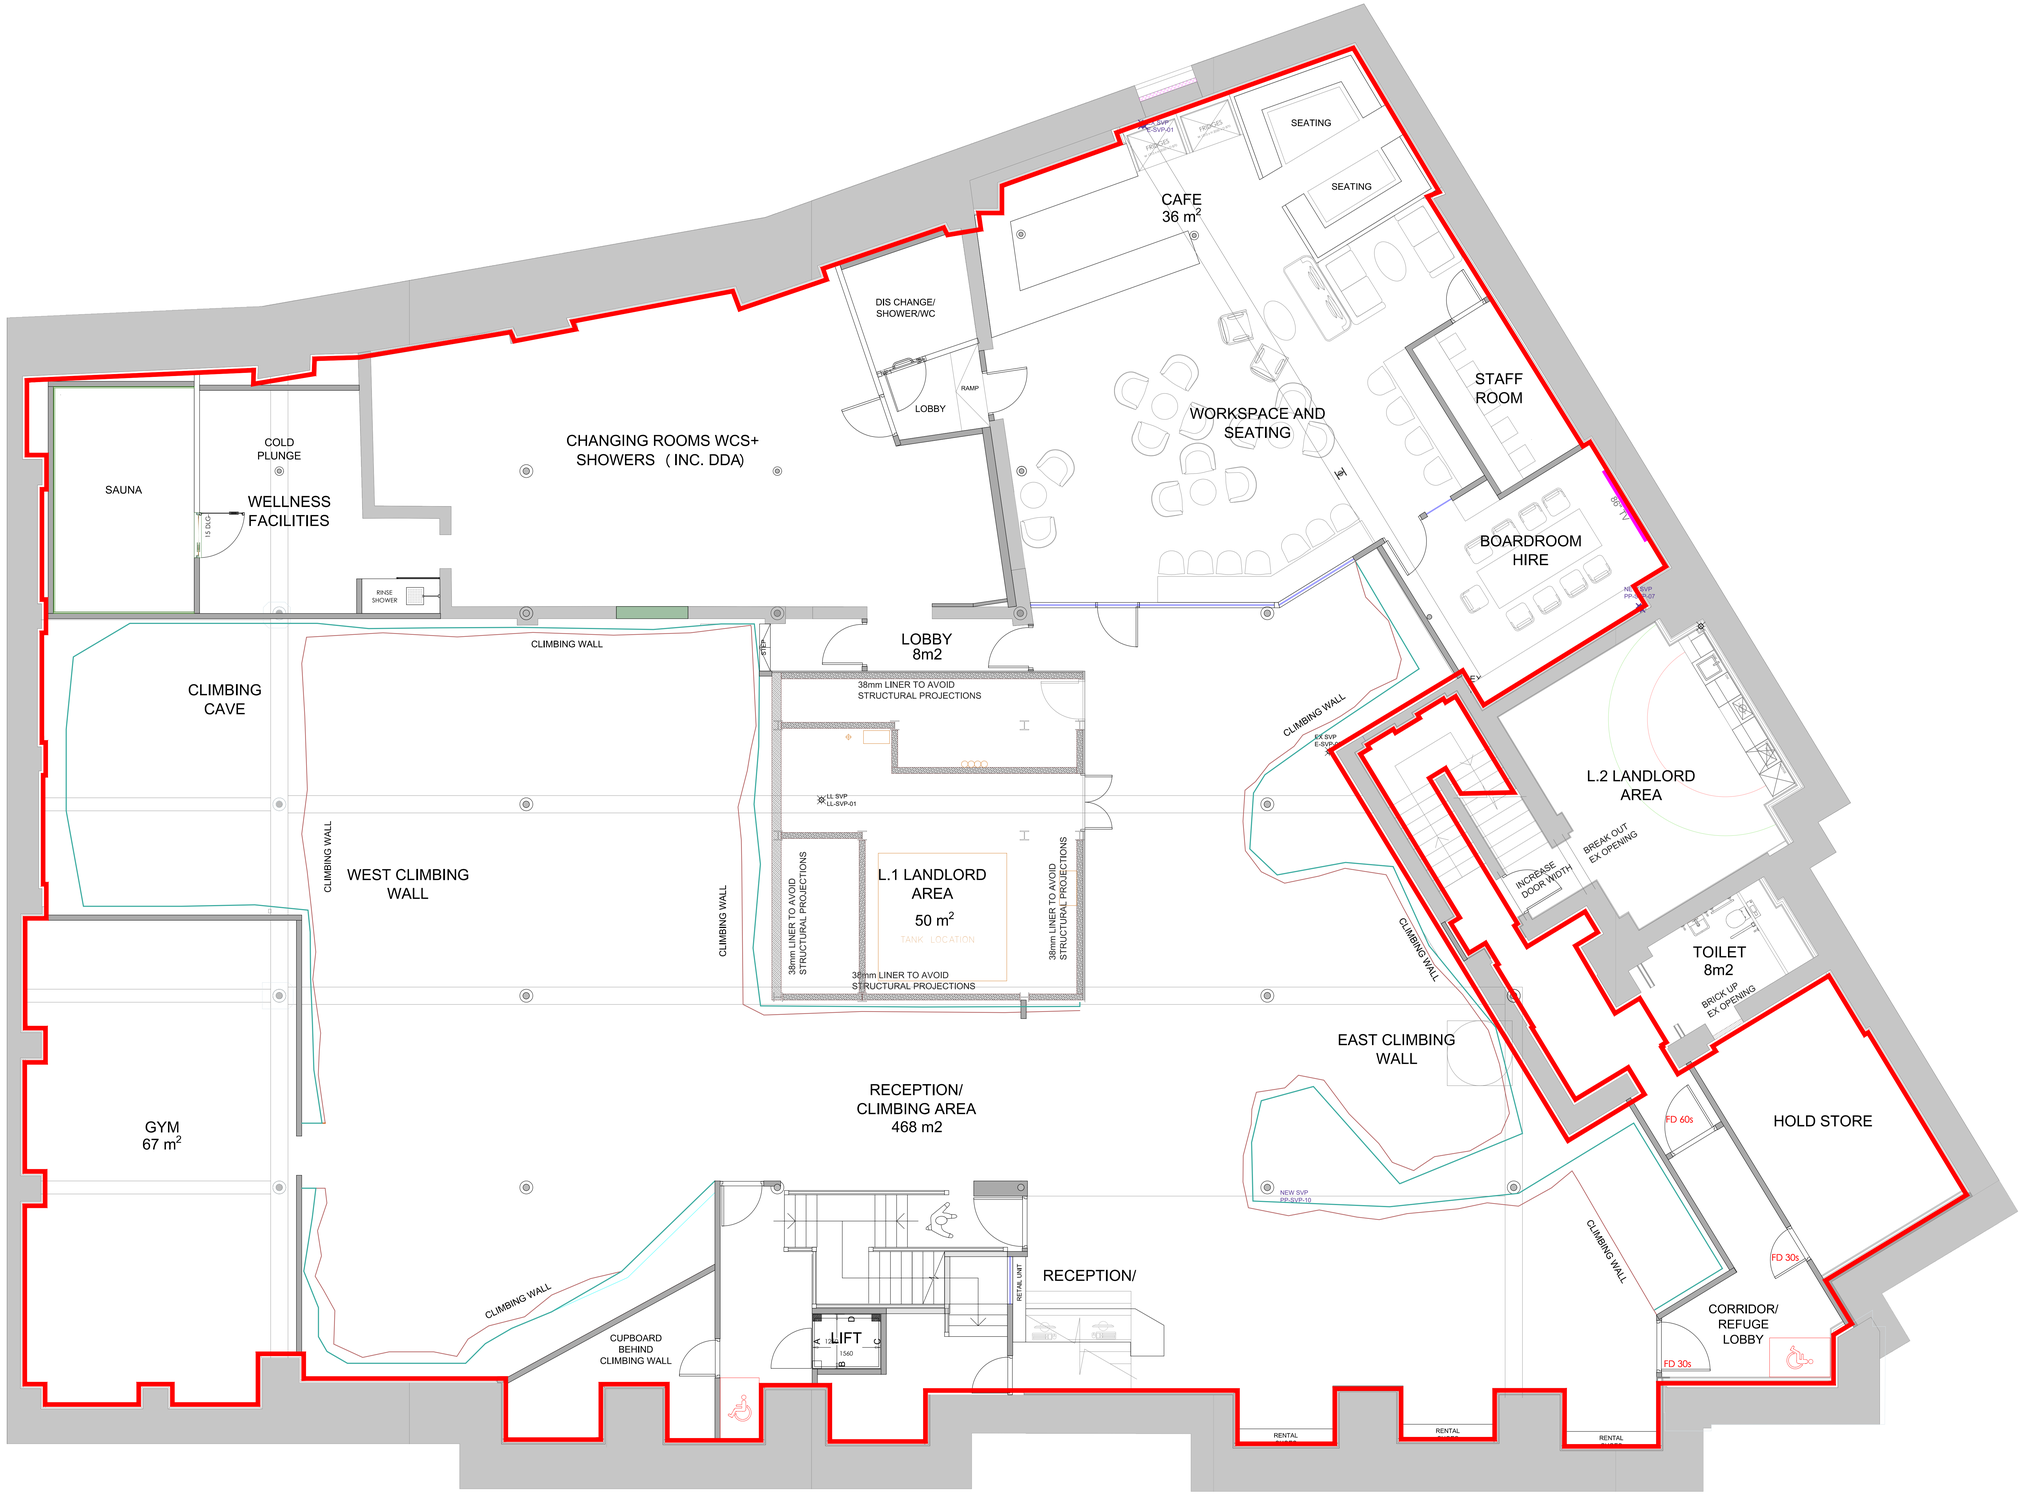

REV	AMENDMENTS	BY	DATE
P1	FIRST ISSUE	SM	13.08.2026

PLANNING ISSUE

SUBJECT TO LOCAL AUTHORITY APPROVAL

PROJECT
BARCLAY HOUSE
35 WHITWORTH STREET WEST
MANCHESTER
M1 5NG

CLIENT
PLP CONSTRUCTION LTD

DRAWING TITLE
PROPOSED BASEMENT PLAN

DRAWN	SMcKIERNAN	DATE	13.08.2024
CHECKED		SCALE	1:50 (A0)
APPROVED			

HOWARD & SEDDON A.R.I.B.A.
CHARTERED ARCHITECTS
64 WASHWAY ROAD
SALE, CHESHIRE, M33 7RE
TEL NO. 0161 - 973 8250
FAX NO. 0161 - 962 3482
E-MAIL : ADMIN@HOWARDANDSEDDON.CO.UK

JOB No.	DRG No.	REVISION
12,982	2010	P1