
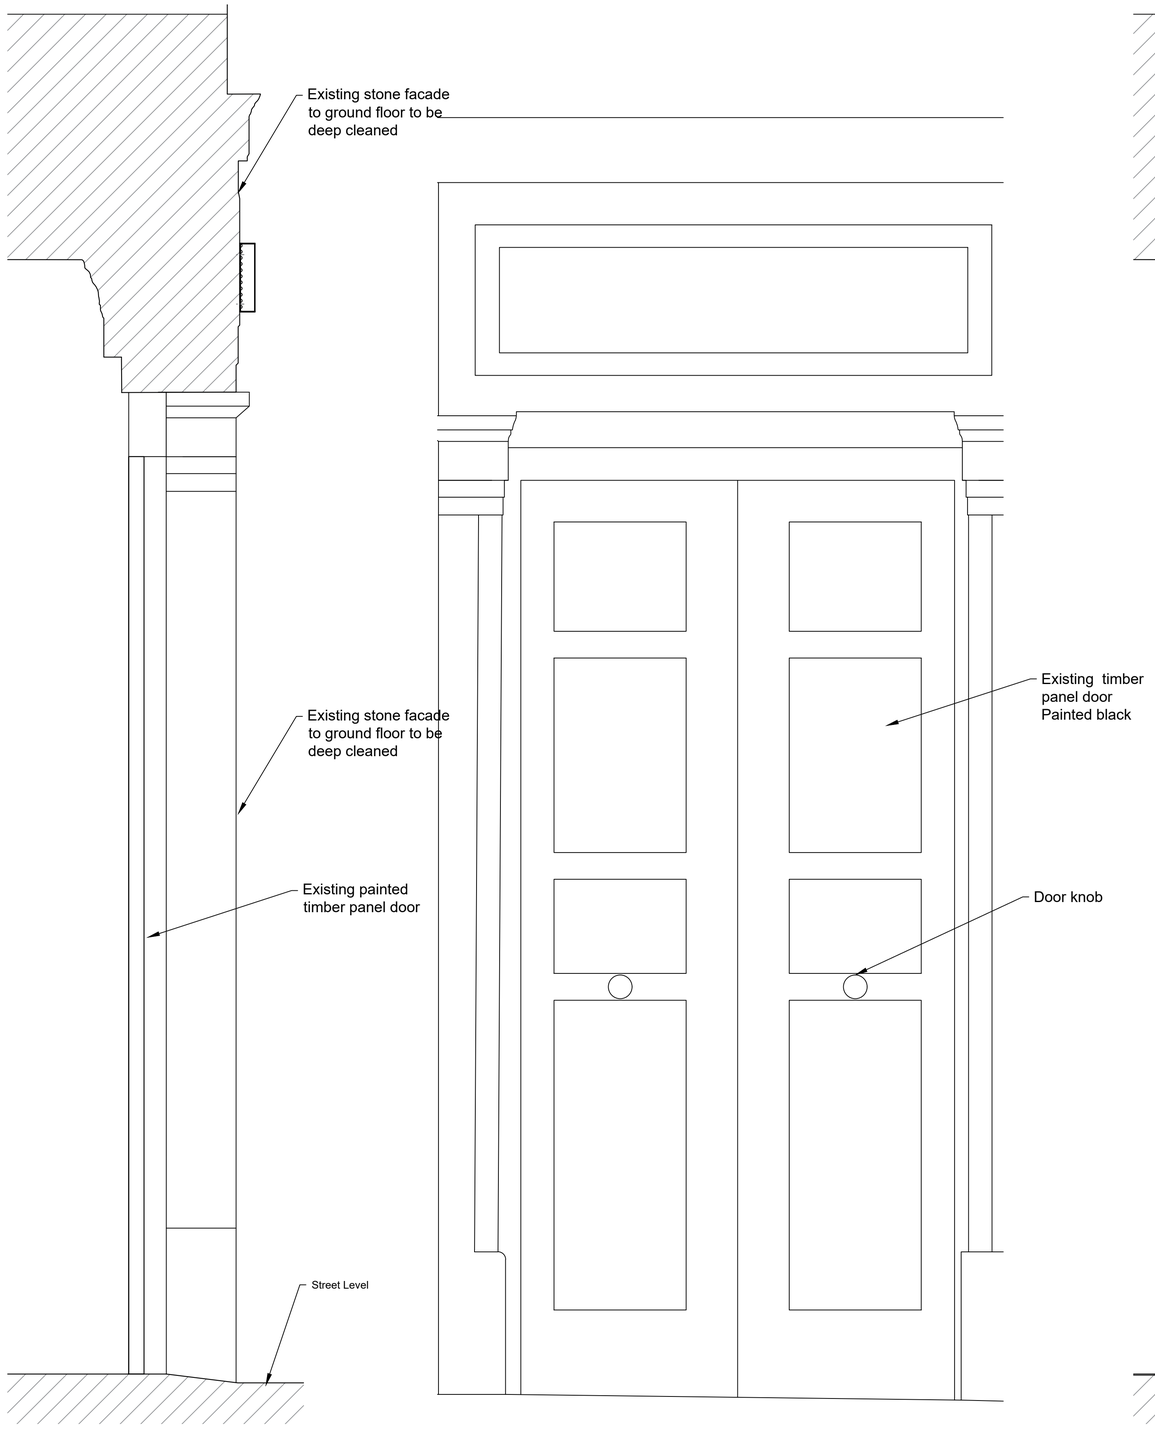


CC Existing Section CC

Scale: 1:10@A1


CC Existing Elevation of entrance doors

Scale: 1:10@A1

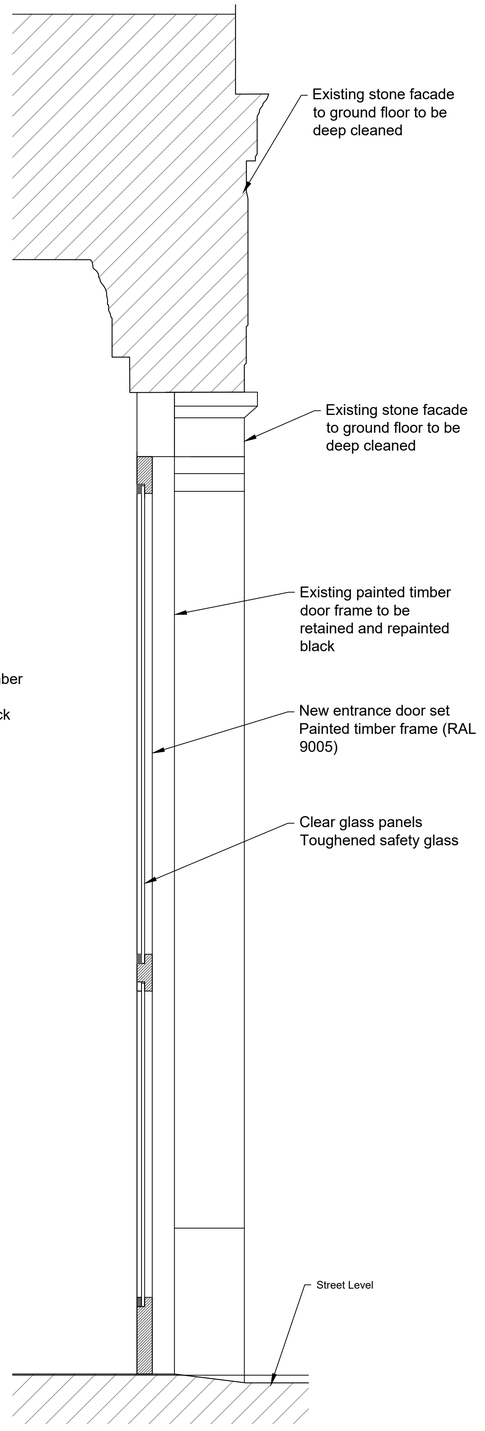

CC Proposed Section CC

Scale: 1:10@A1

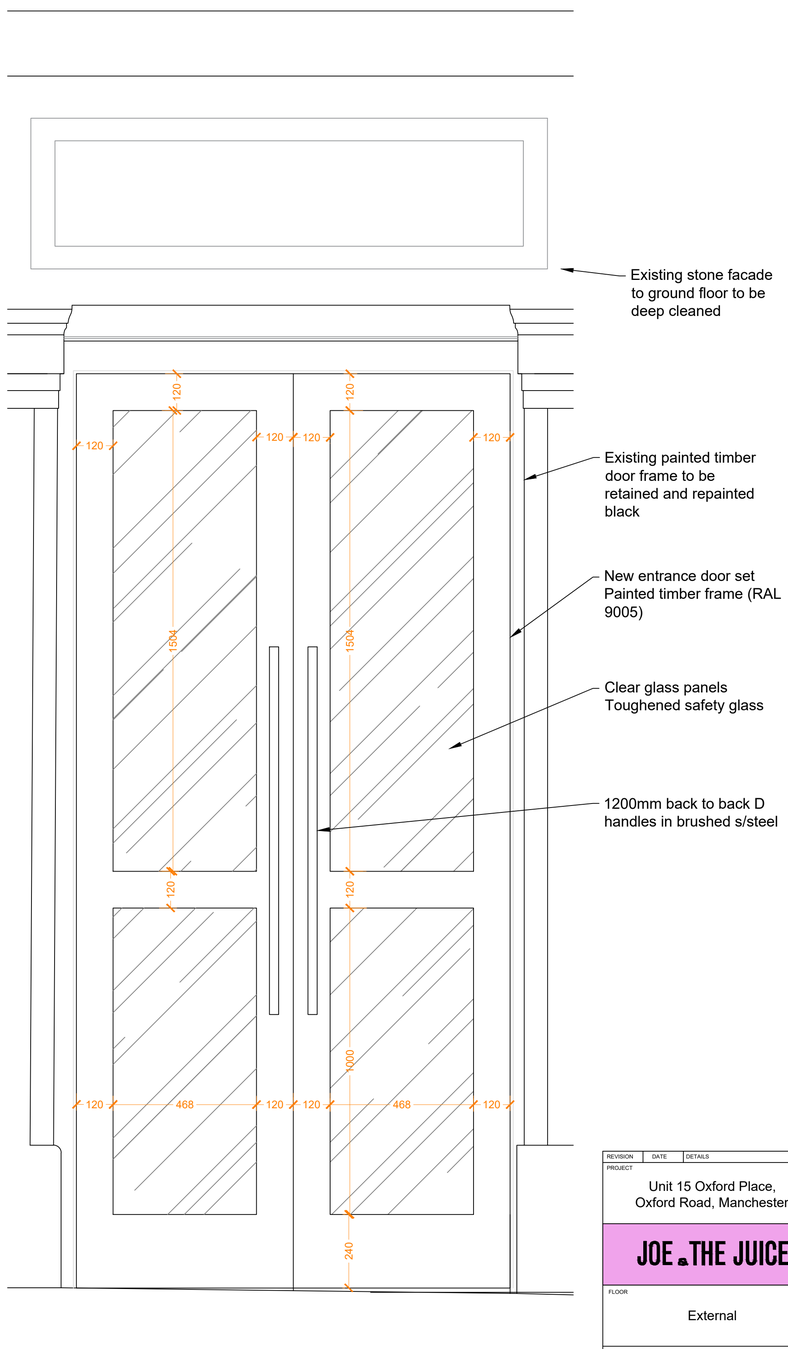

CC Proposed Elevation of new entrance doors

Scale: 1:10@A1

0 5 10

REVISION	DATE	DETAILS

PROJECT

Unit 15 Oxford Place,
Oxford Road, Manchester

JOE & THE JUICE

FLOOR

External

DRAWING TITLE

External Sections CC
New Entrance Door

SCALE	PAPER SIZE
1:50	A1
DRAWING NUMBER	REVISION
7147-12.40	E
DRAWN BY	DATE
SE	23.06.26

STATUS

L1

designtime
adl@adesigntime.com
www.designtime.uk.com
2-iWork, 7 Cutler Mill
Thieyard North WF1 5FY