
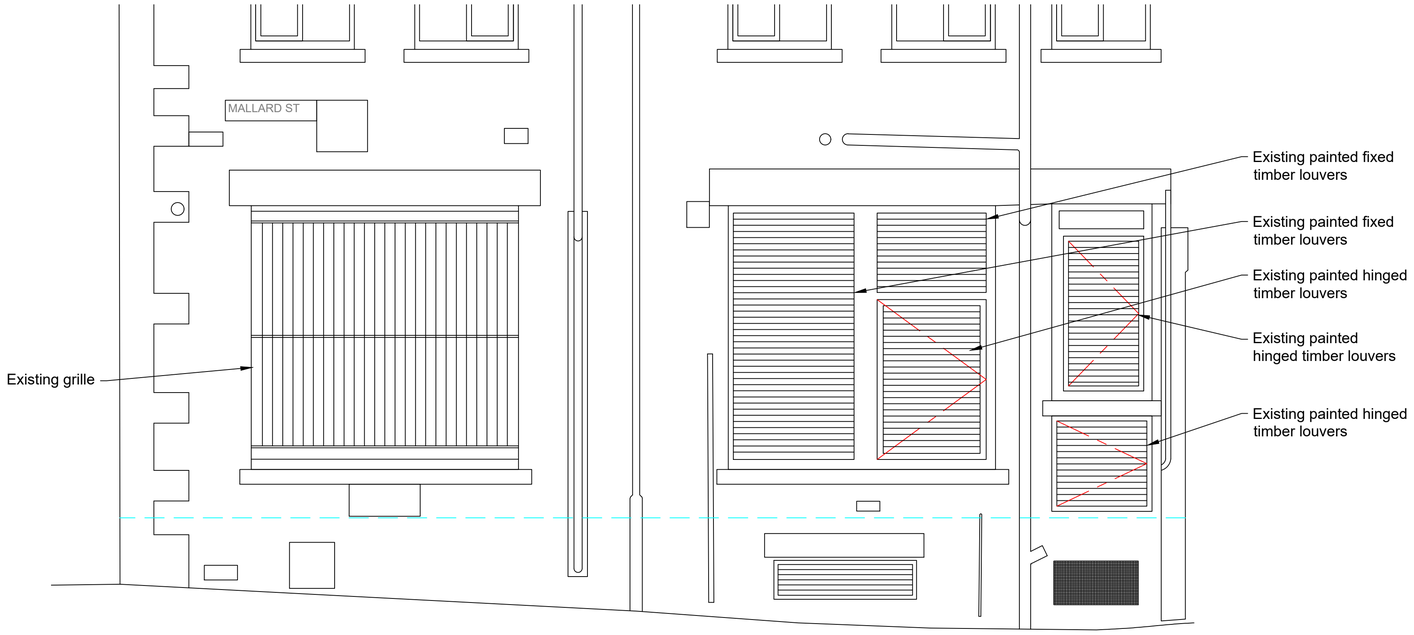



12 Mallard Street Existing Elevation

Scale: 1:30@A1

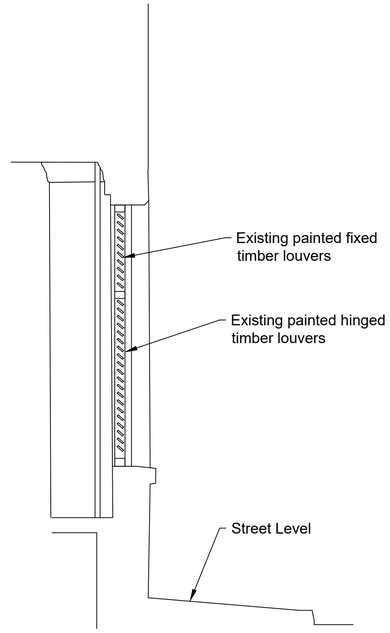


12 Mallard Street Existing Section

Scale: 1:30@A1

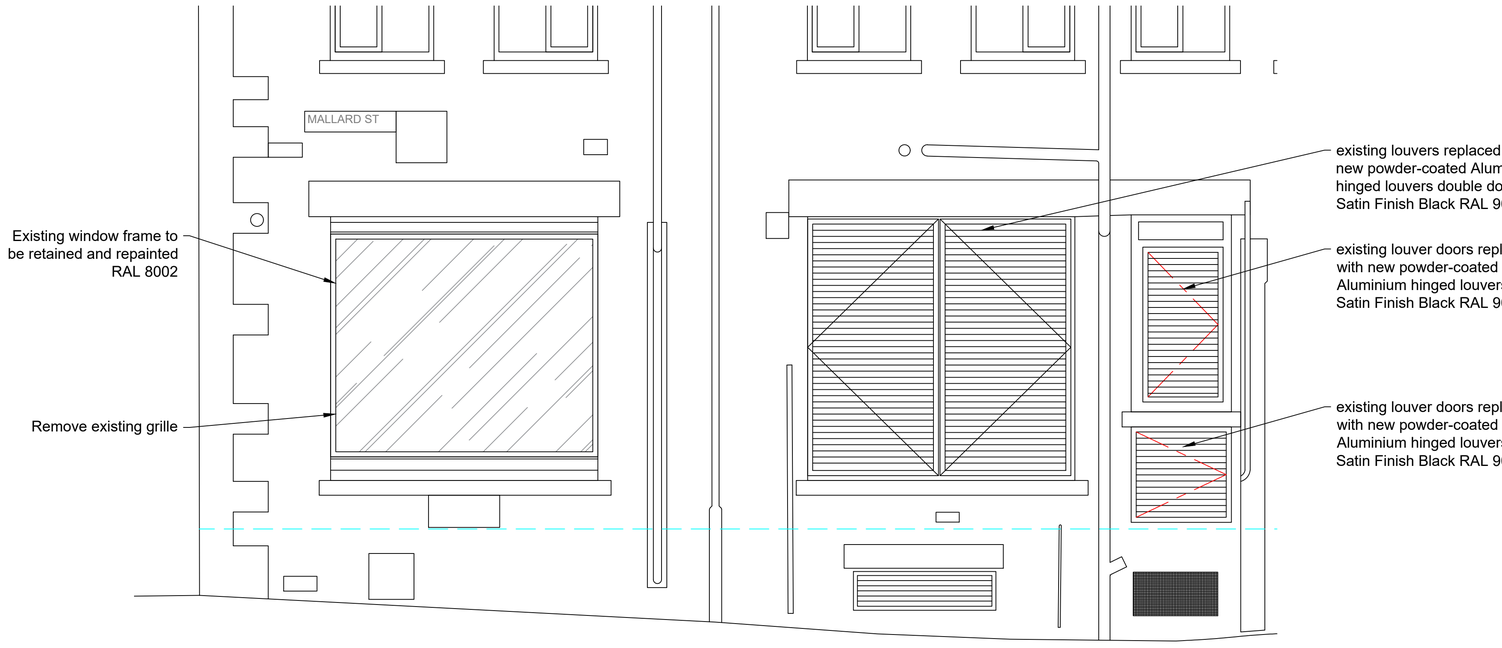

12 Mallard Street Proposed Elevation

Scale: 1:30@A1

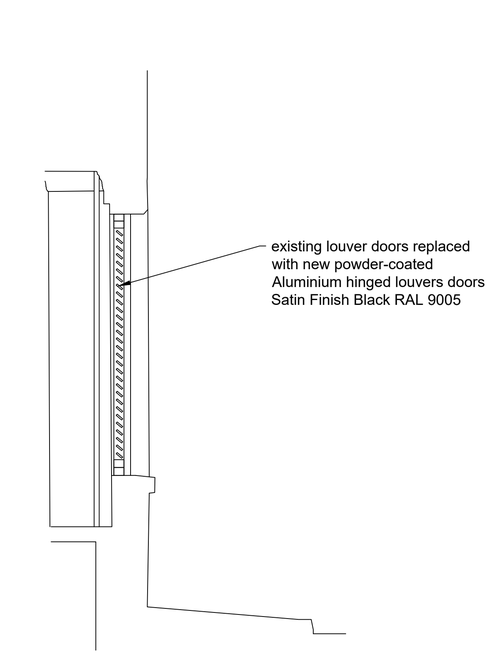

12 Mallard Street Proposed Section

Scale: 1:30@A1

0 5 10

REVISION	DATE	DETAILS

PROJECT

Unit 15 Oxford Place,
Oxford Road, Manchester

JOE & THE JUICE

FLOOR

External

DRAWING TITLE

Existing & Proposed External Elevations & Section along Mallard Street

SCALE	PAPER SIZE
1:50	A1
DRAWING NUMBER	REVISION
7147-12.20	D
DRAWN BY	DATE
SE	16.08.26

STATUS

L1

designtime
adt@adesigntime.com
www.designtime.uk.com
2-Work, 7 Cutter Mill
Tileyard North WF1 5FY