
Location Plan

Site Address: **Basement, 35, Whitworth Street West, Manchester, M1 5NG**

Date Produced: **26-Aug-2026**

Scale: **1:1250 @A4**

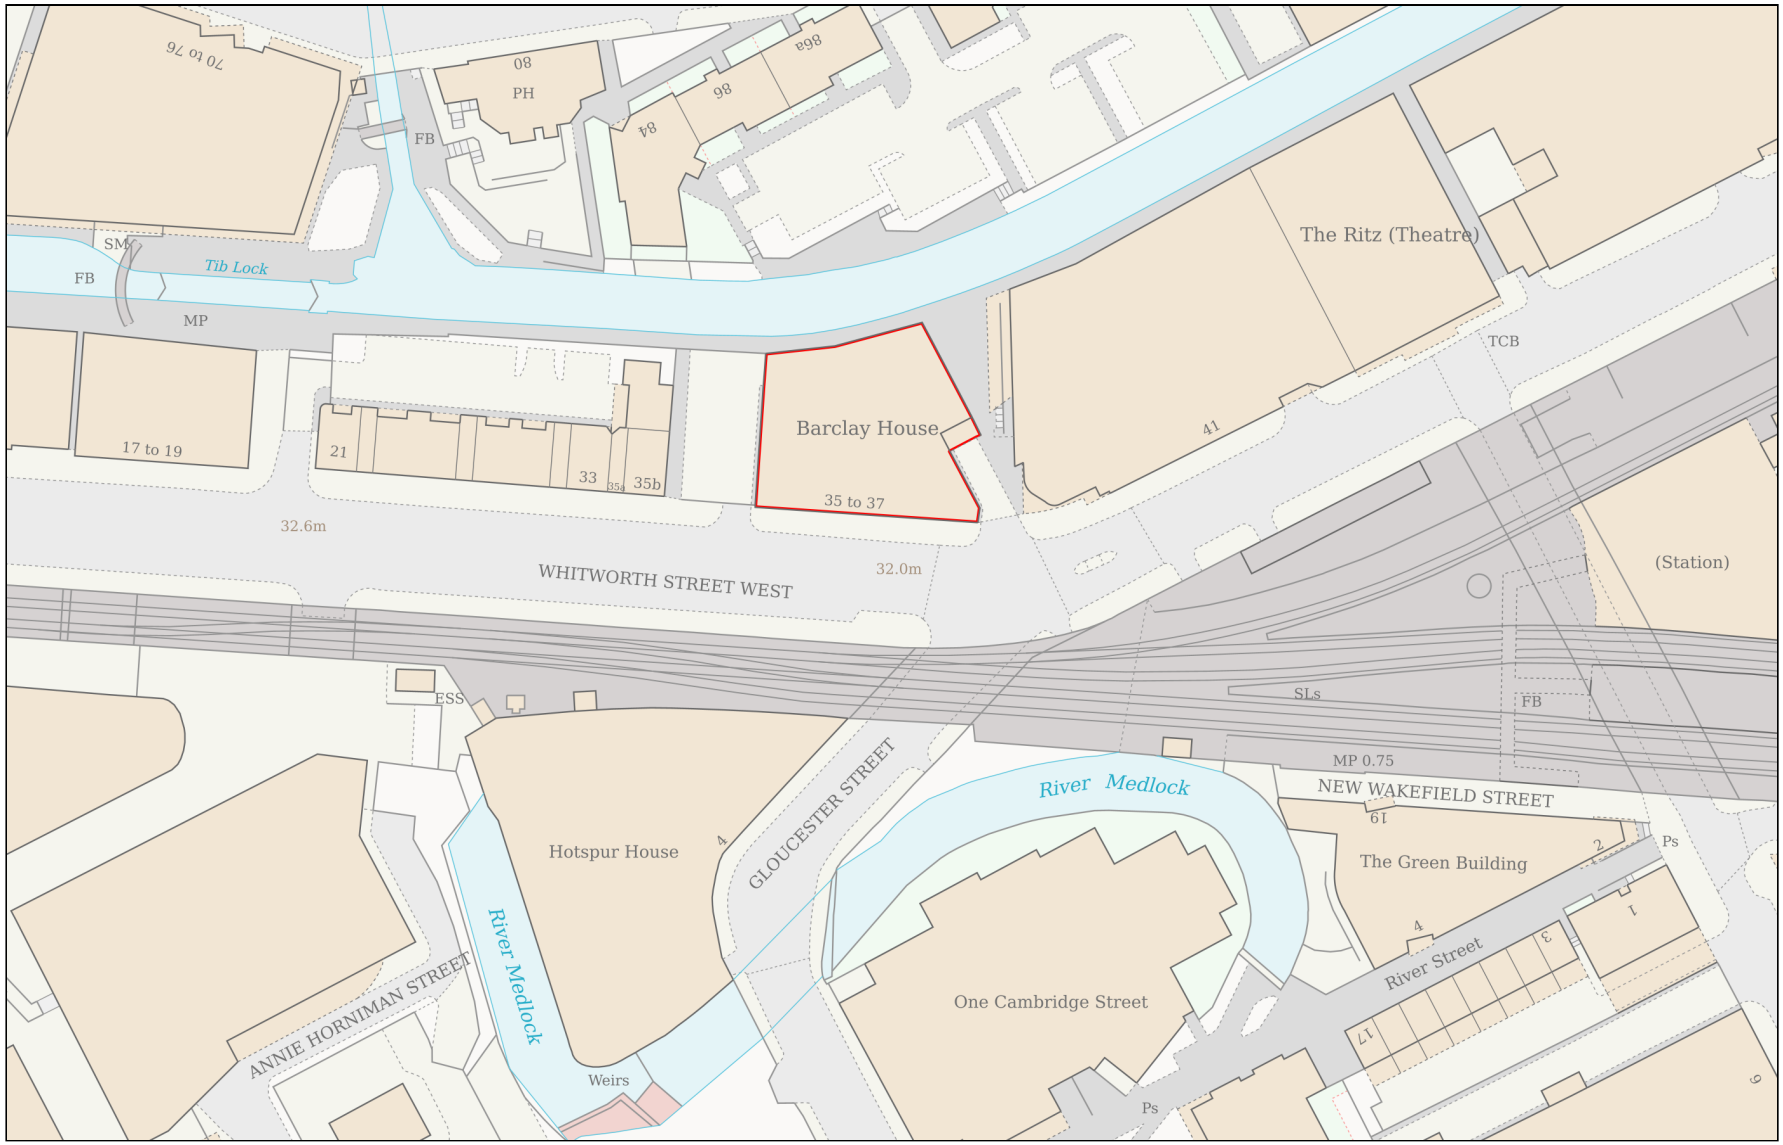

Planning Portal Reference: **PP-15155051v1**

Powered By TerraQuest

© Crown copyright and database rights 2026 OS 100042766