


12 Charles Street Existing Elevation

Scale: 1:30@A1



12 Oxford Road Existing Elevation

Scale: 1:30@A1

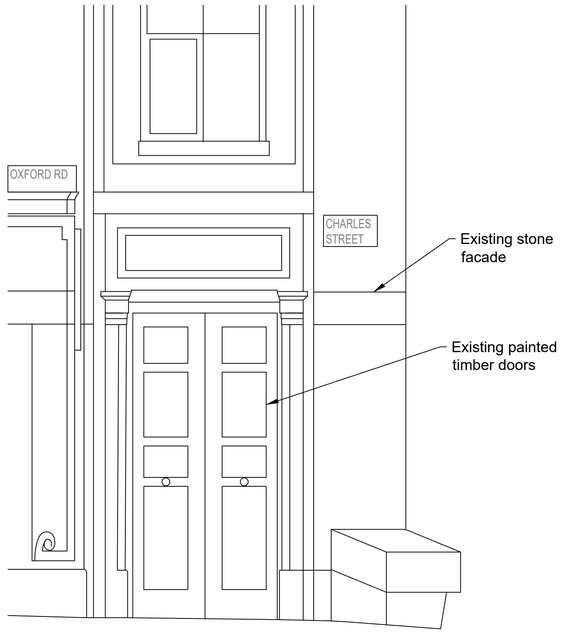

12 Corner Existing Elevation

Scale: 1:30@A1

0 5 10

REVISION	DATE	DETAILS

PROJECT

Unit 15 Oxford Place,
Oxford Road, Manchester

JOE & THE JUICE

FLOOR

External

DRAWING TITLE

Existing Oxford Rd & Charles St Elevations

SCALE	PAPER SIZE
1:50	A1
DRAWING NUMBER	REVISION
7147-12.11	E
DRAWN BY	DATE
SE	23.06.26

STATUS

L1

designtime
adt@adesigntime.com
www.designtime.uk.com
2-Work, 7 Cutter Mill
Treyard North WF1 5FY