
The Quadrangle, Albany Road, Chorlton, Manchester, M21 0AW

GTP1 - Location Plan

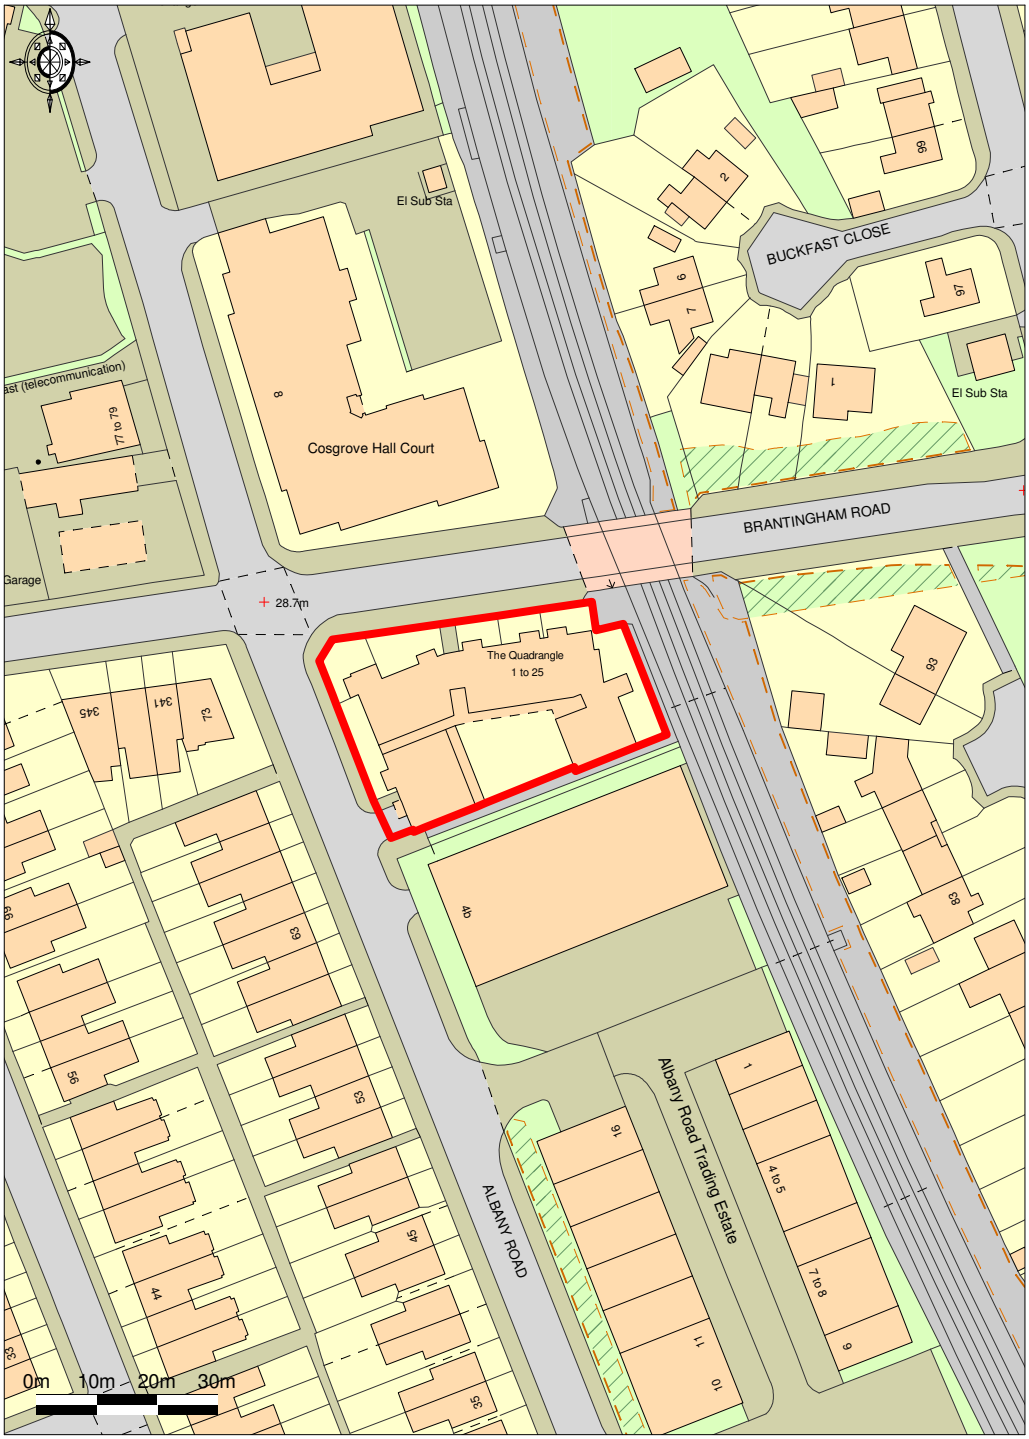

Promap®
LANDMARK INFORMATION GROUP

Ordnance Survey © Crown Copyright 2018. All rights reserved.
Licence number 100022432. Plotted Scale - **1:1250**

GTP Ltd, High Lane House, 148 Buxton Road,
High Lane, Stockport, Cheshire, SK6 8ED