

0m 1m 2m 3m 4m 5m

VISUAL SCALE 1:100 @ A3

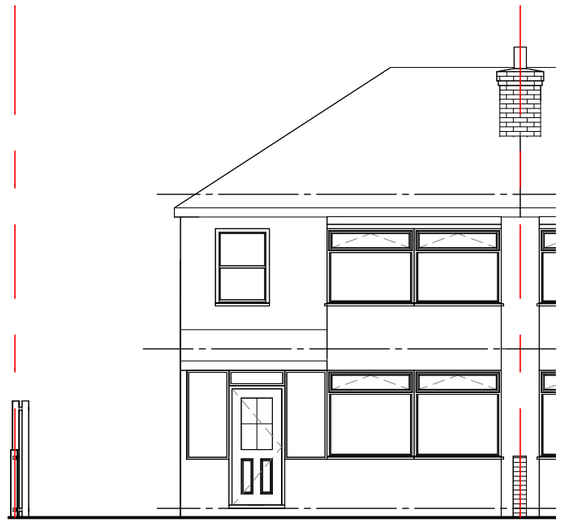

01-E-Elevation

1 : 100

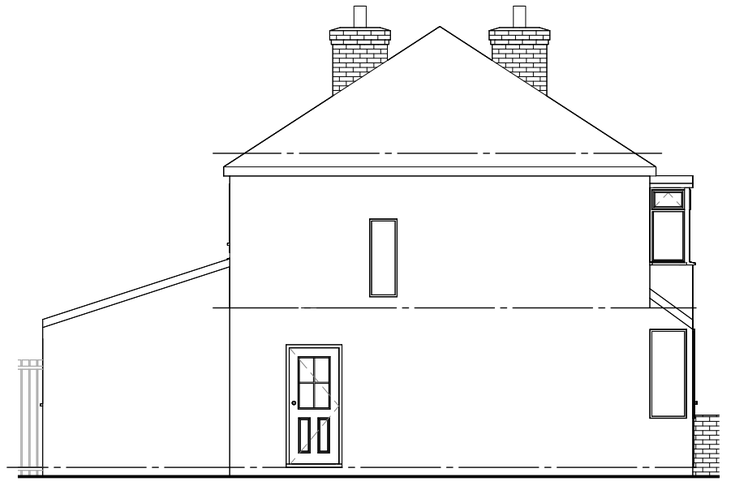


02-E-Elevation

1 : 100



03-E-Elevation

1 : 100

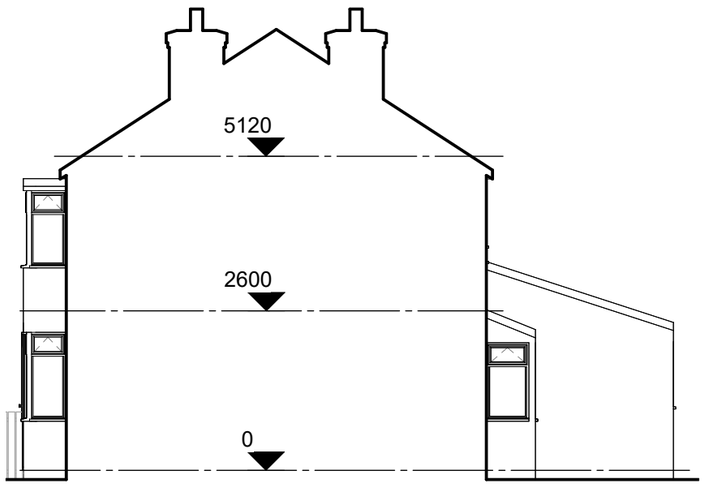

04-E-Elevation

1 : 100

COPYRIGHT © ALL RIGHTS RESERVED BY VIKAS ALYAS LTD. DO NOT SCALE FROM DRAWING. DRAWING INDICATES DESIGN INTENT ONLY. REPORT ANY DISCREPANCIES TO CLIENT / VA LTD. NOT TO BE USED FOR CONSTRUCTION UNLESS STATED SO. TO BE READ IN CONJUCTION WITH OTHER DRAWINGS OR SPECIFICATION WHERE PROVIDED.

ARCHITEK
BUILDING DESIGN CONSULTANCY
0161 511 8479
vikas@architek.uk
916 Stockport Road, Levenshulme, Manchester, M19 3AB

No.	Description	Date
P1	Issue to Planning	20.07.2026

PROJECT
Two storey side and part two/single storey rear extension

ADDRESS
9 Farrant Road, Longsight, Manchester, M12 4PD

CLIENT
Irfan Gul

Manchester City Council

PURPOSE OF ISSUE
Planning

SHEET
Existing Elevations

Date	Project number	Scale (@ A3)
01.07.2026	1381	1 : 100
Drawn by: NM	DRAWING NUMBER: A103	REV: P1
Checked by: VA		