
Rev:

A 21/08/2026 - Revisions to layout to suit L.A comments

B 24/08/2026 - Hatching & additional annotation

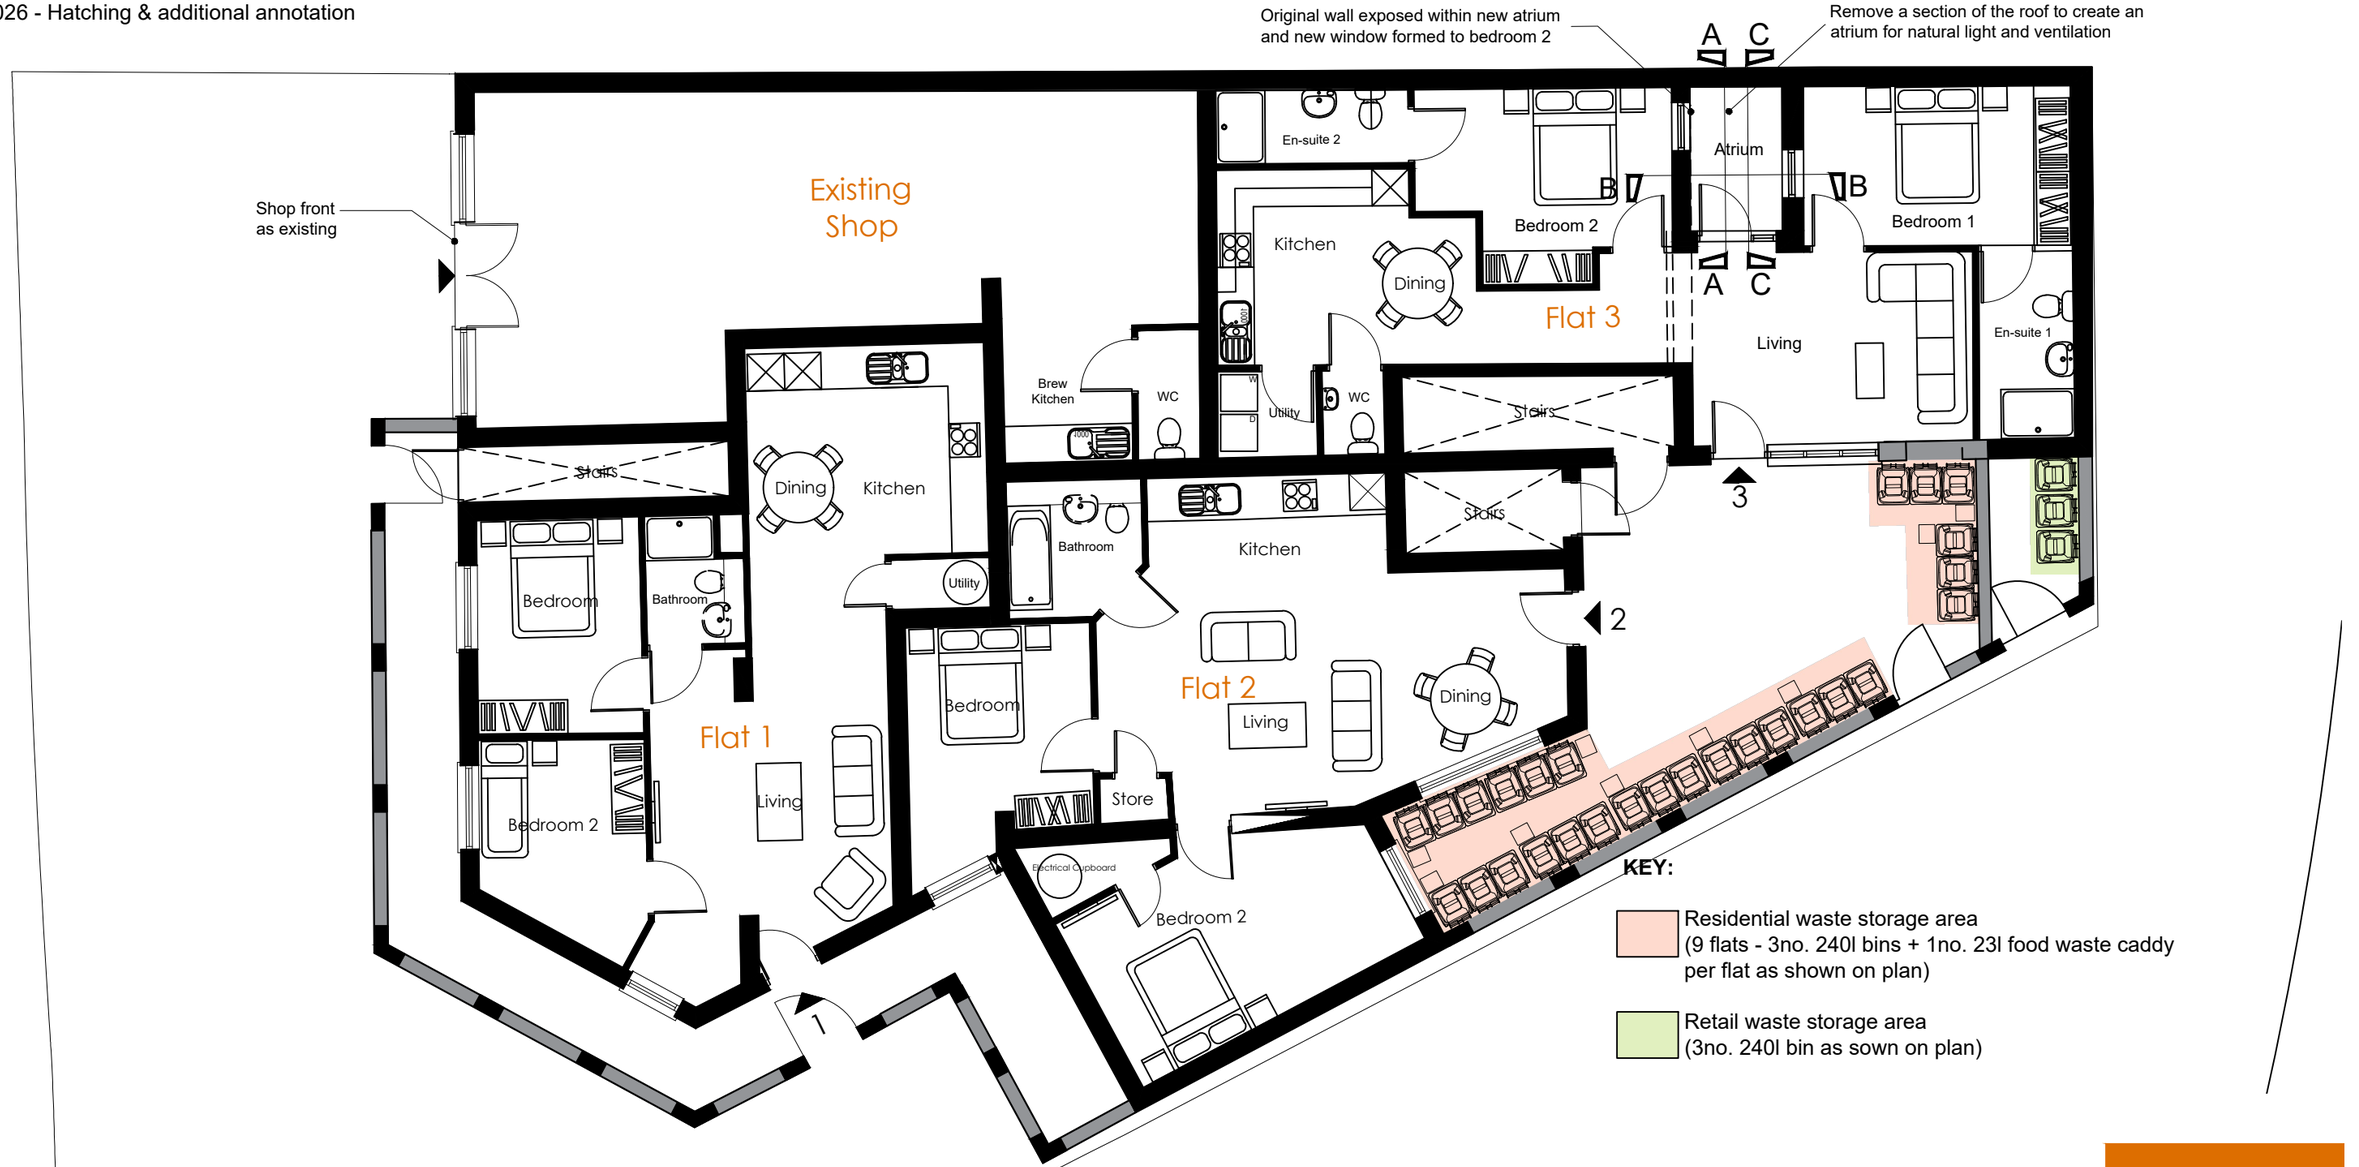

NORTH

PROPOSED FLOOR PLAN
1:100

0 1 2 3 4 5m

78-80 MAULDETH RD WEST

Proposed Ground Floor Plan

PLANNING DRAWINGS

LEGH MANOR,
WILMSLOW ROAD,
MOTTRAM ST. ANDREW
SK10 4QH
T: 01606 892296
M: 07899 845722

1:100@A3
21.08.2026

EJM2603.
PFP.01.B