



Front Elevation

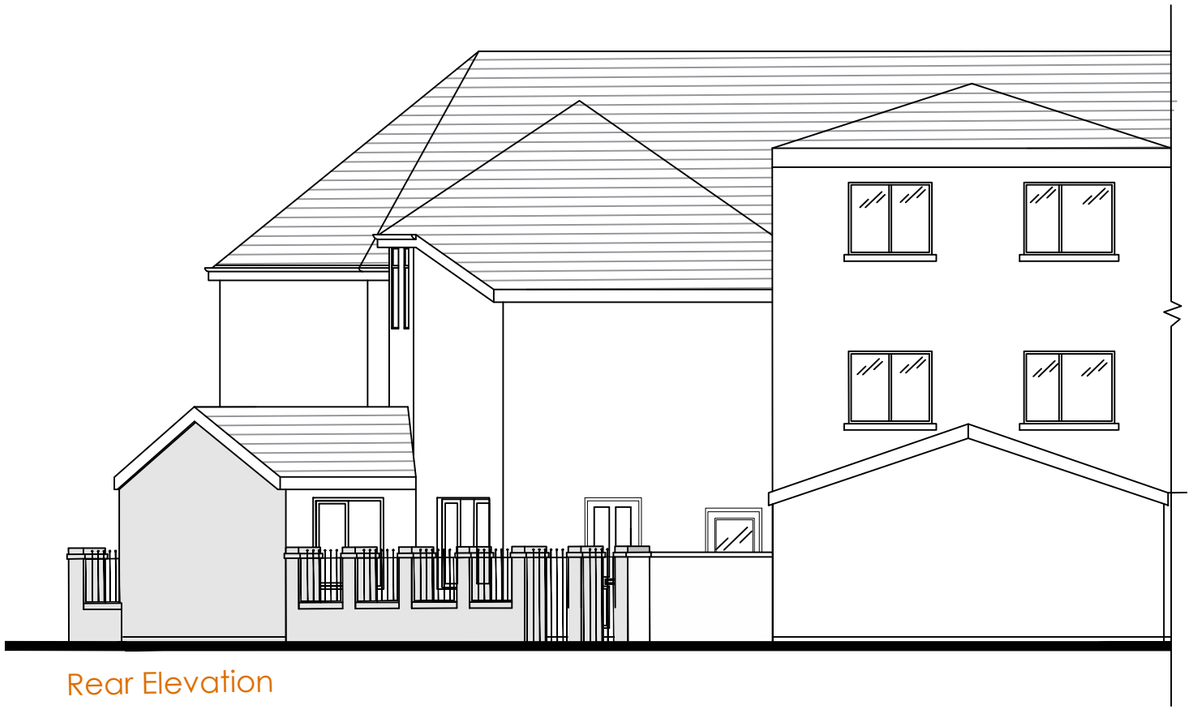

Rear Elevation

Note:
New brickwork to match existing

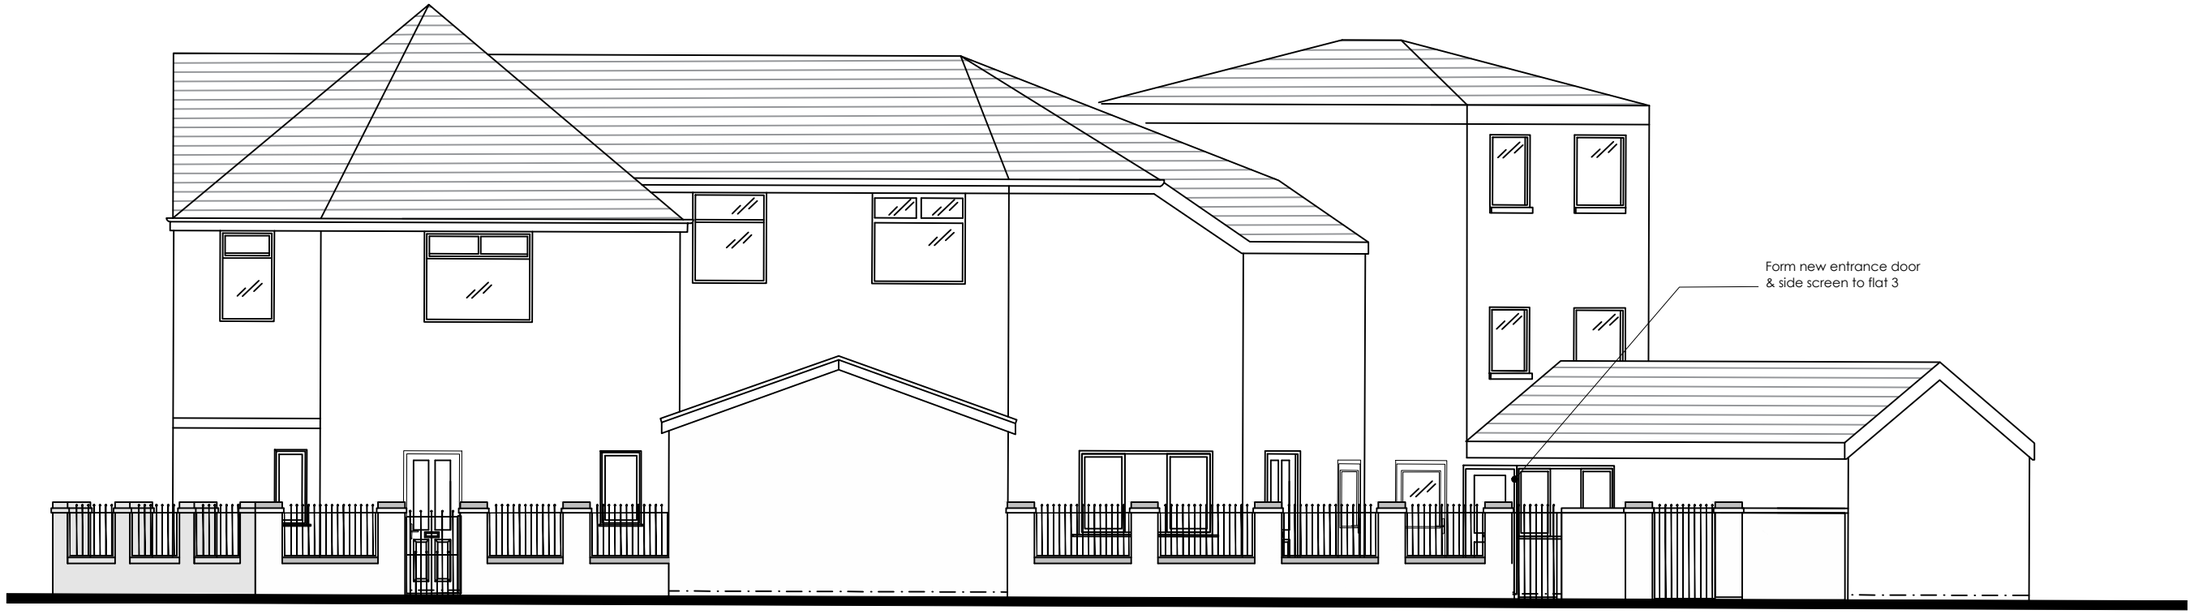

Side Elevation

Rev:
A 24/08/2026 - Additional notes

0 2 3 4 5m

78-80 MAULDETH RD WEST

Proposed Elevations

PLANNING DRAWINGS

LEGH MANOR,
WILMSLOW ROAD,
MOTTRAM ST. ANDREW
SK10 4QH
T: 01606 892296
M: 07899 845722

1:100@A3
05.05.2026

EJM2603.
PEL.01.A