

Scale 1/200


4.6T Delivery Van Entrance Movement

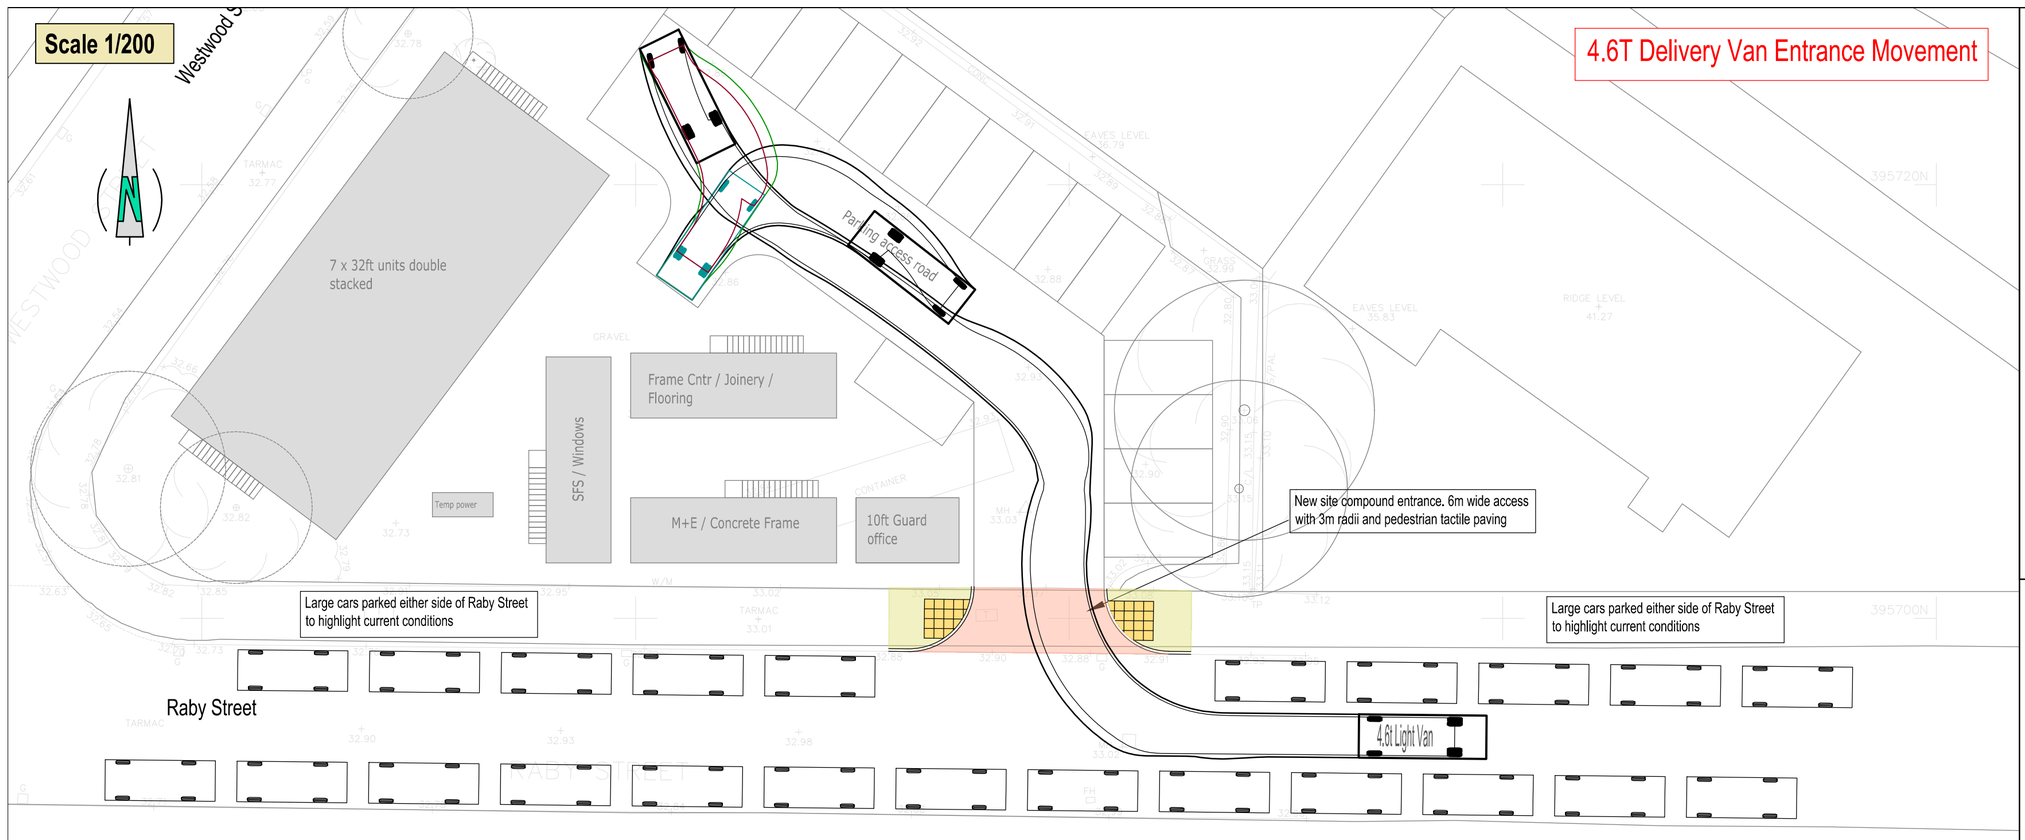

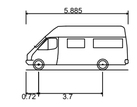

4.6t Light Van

Overall Length	5.885m
Overall Width	2.000m
Overall Body Height	2.526m
Min Body Ground Clearance	0.299m
Track Width	1.765m
Lock to lock time	4.00s
Kerb to Kerb Turning Radius	6.000m

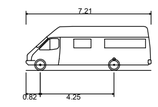


7.5t Panel Van

Overall Length	7.210m
Overall Width	2.192m
Overall Body Height	2.544m
Min Body Ground Clearance	0.316m
Track Width	1.865m
Lock to lock time	4.00s
Kerb to Kerb Turning Radius	7.400m


Scale 1/200

4.6T Delivery Van Exit Movement

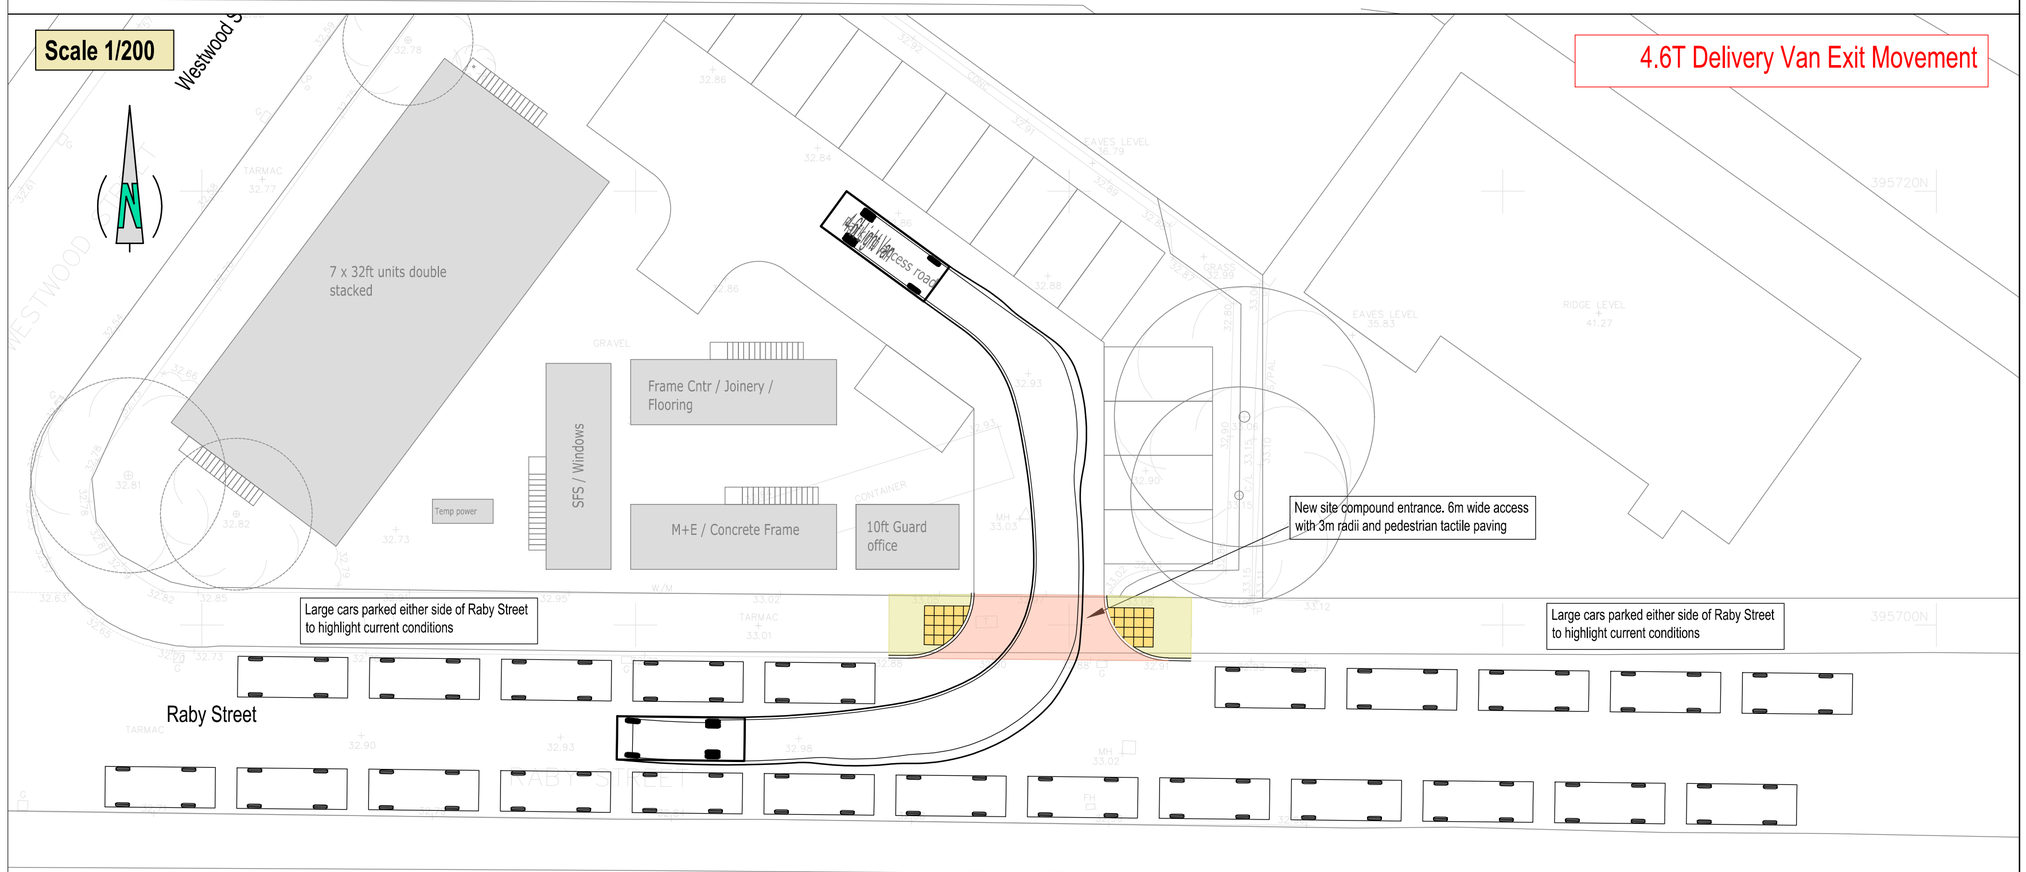


Scale 1/200

7.5T Delivery Van Entrance Movement

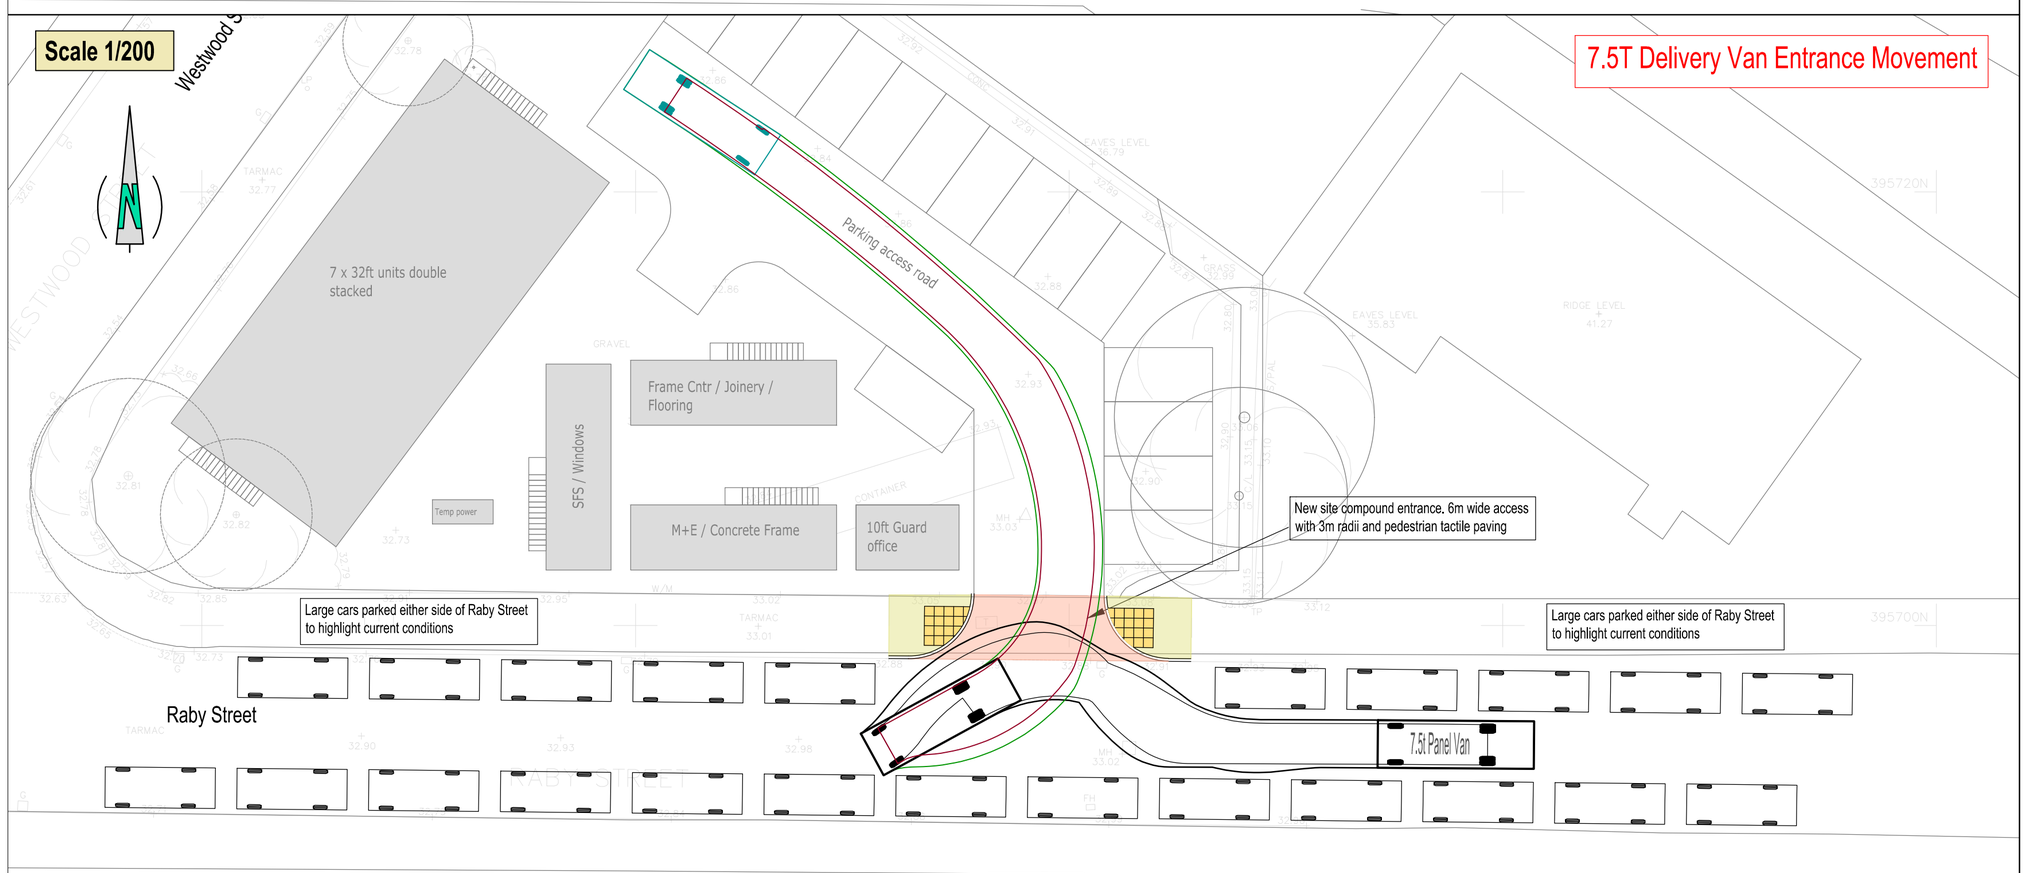

Scale 1/200

7.5T Delivery Van Exit Movement

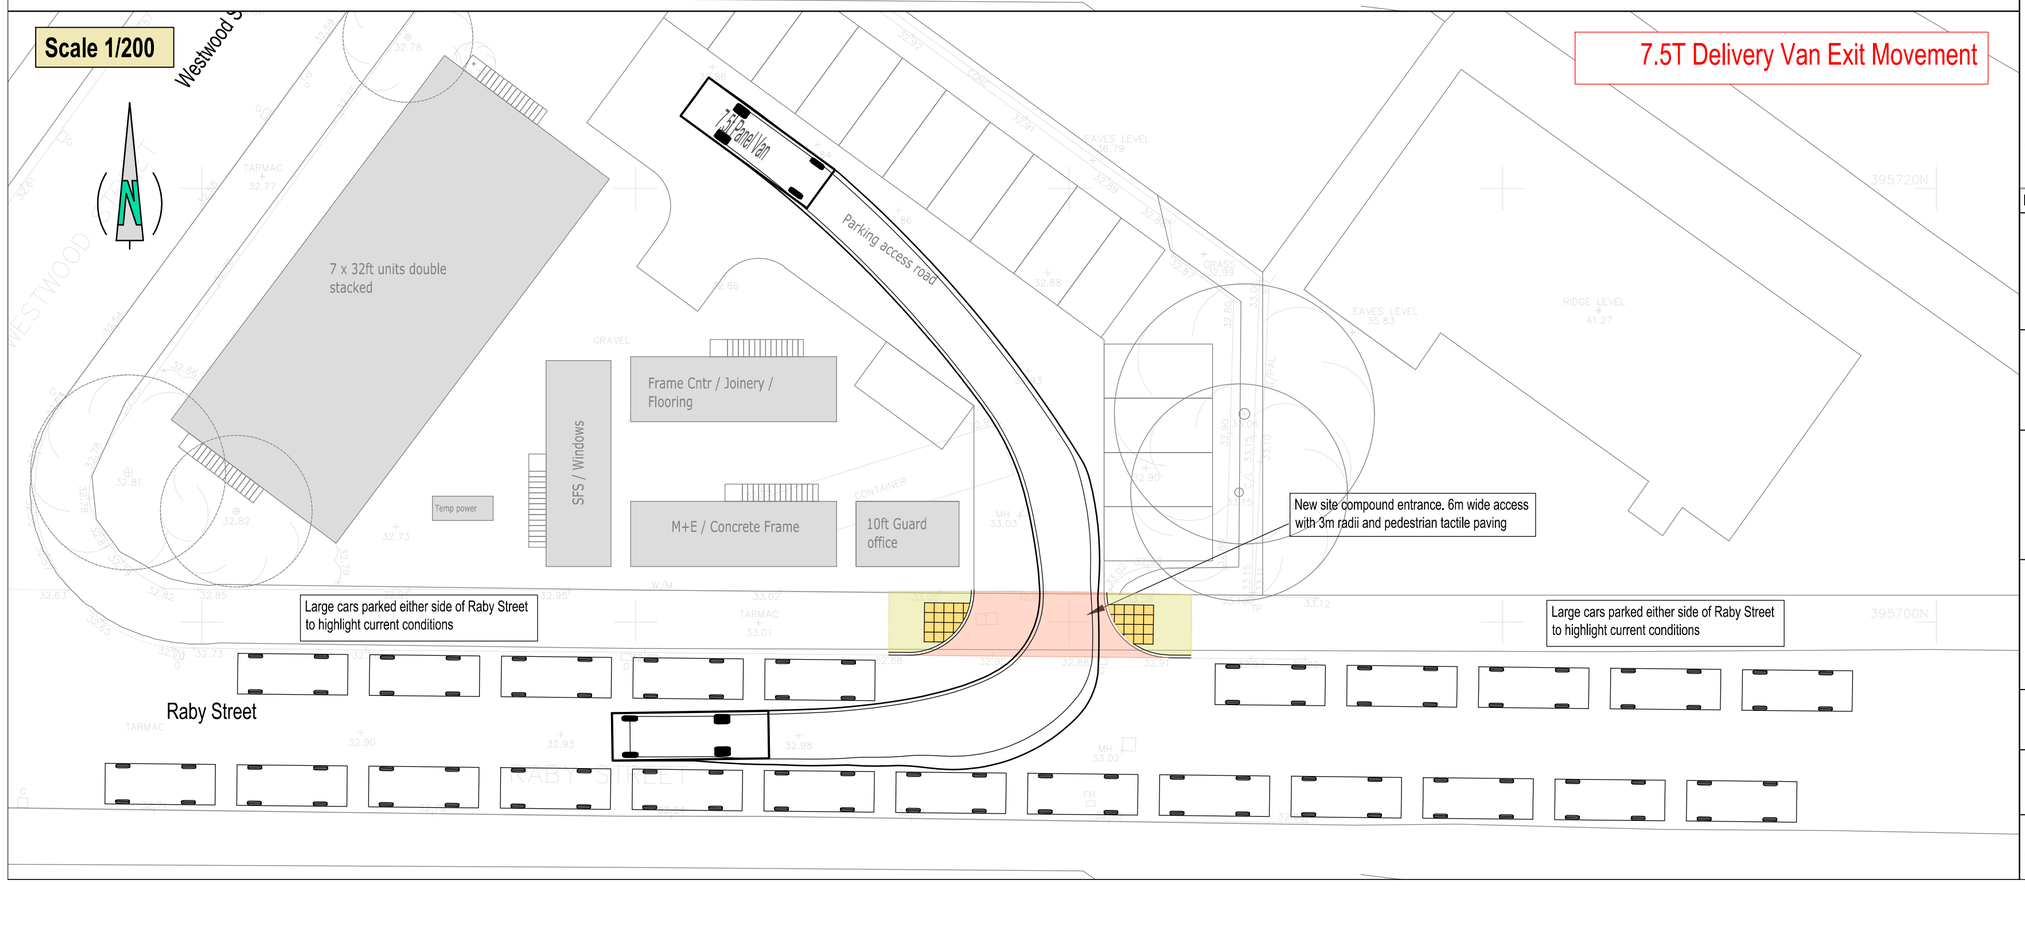

Rev.	Description	By	Date
P02	UPDATED LAYOUT - PANEL VANS	DOR	22.06.2026
P01	FIRST ISSUE / SUBMISSION	DOR	19.06.2026

Shepherd Gilmour Consulting Engineers
Phoenix House, 45 Cross Street, Manchester, M2 4JF
t: 0161 837 1500 w: www.sgiconsulting.co.uk

Client
Mosscare St Vincents Housing Group

Project
Land at Westwood St / Raby St Moss Side, Manchester

Title
Proposed Site Access
Active Site - Delivery Vehicle

Date	28.04.2026	Drawn By	DOR
Size	A1	Checked By	DOR
Scale	As Shown	Approved By	DOR

SGi Proj No.	RIBA	Status	Status
C1876	3	S1	PRELIMINARY

Proj No.	Orig	Vol.	Level	Type	Role	Dwg No.	Rev
C1876	SGI	ZZ	00	DR	C	S3C101	P01