

	Description	By	Date
P1	Planning Pack	JB	07.05.26

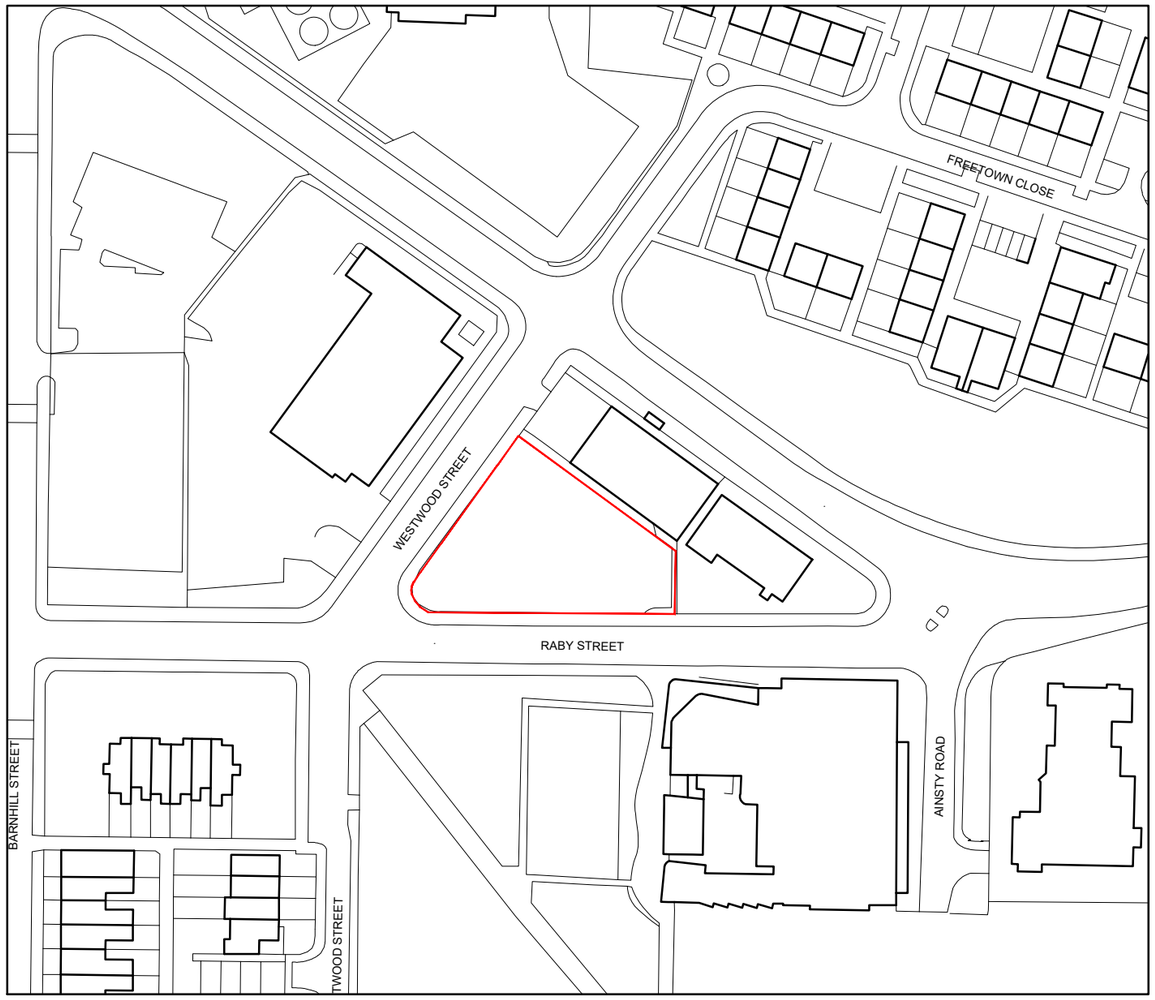

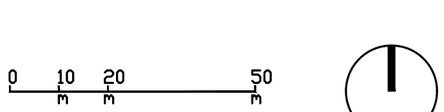

1 Site Location Plan

Scale 1 : 1250

Modern City Architecture & Urbanism
2 Commercial Street
Castlefield
Manchester
M15 4RQ
t: 0161 974 7203
e: info@mcau.co.uk
www.mcau.co.uk

Client
MSV

Project
Site 3 Compound

Description
Site Location Plan

Status
Planning

Drawn By
JB

Job Number
1215-MCAU

Scale
1:1250@A3

Date
May 26

Drawing Number
E.00-001

Revision
-

Copyright Modern City Architecture & Urbanism Ltd