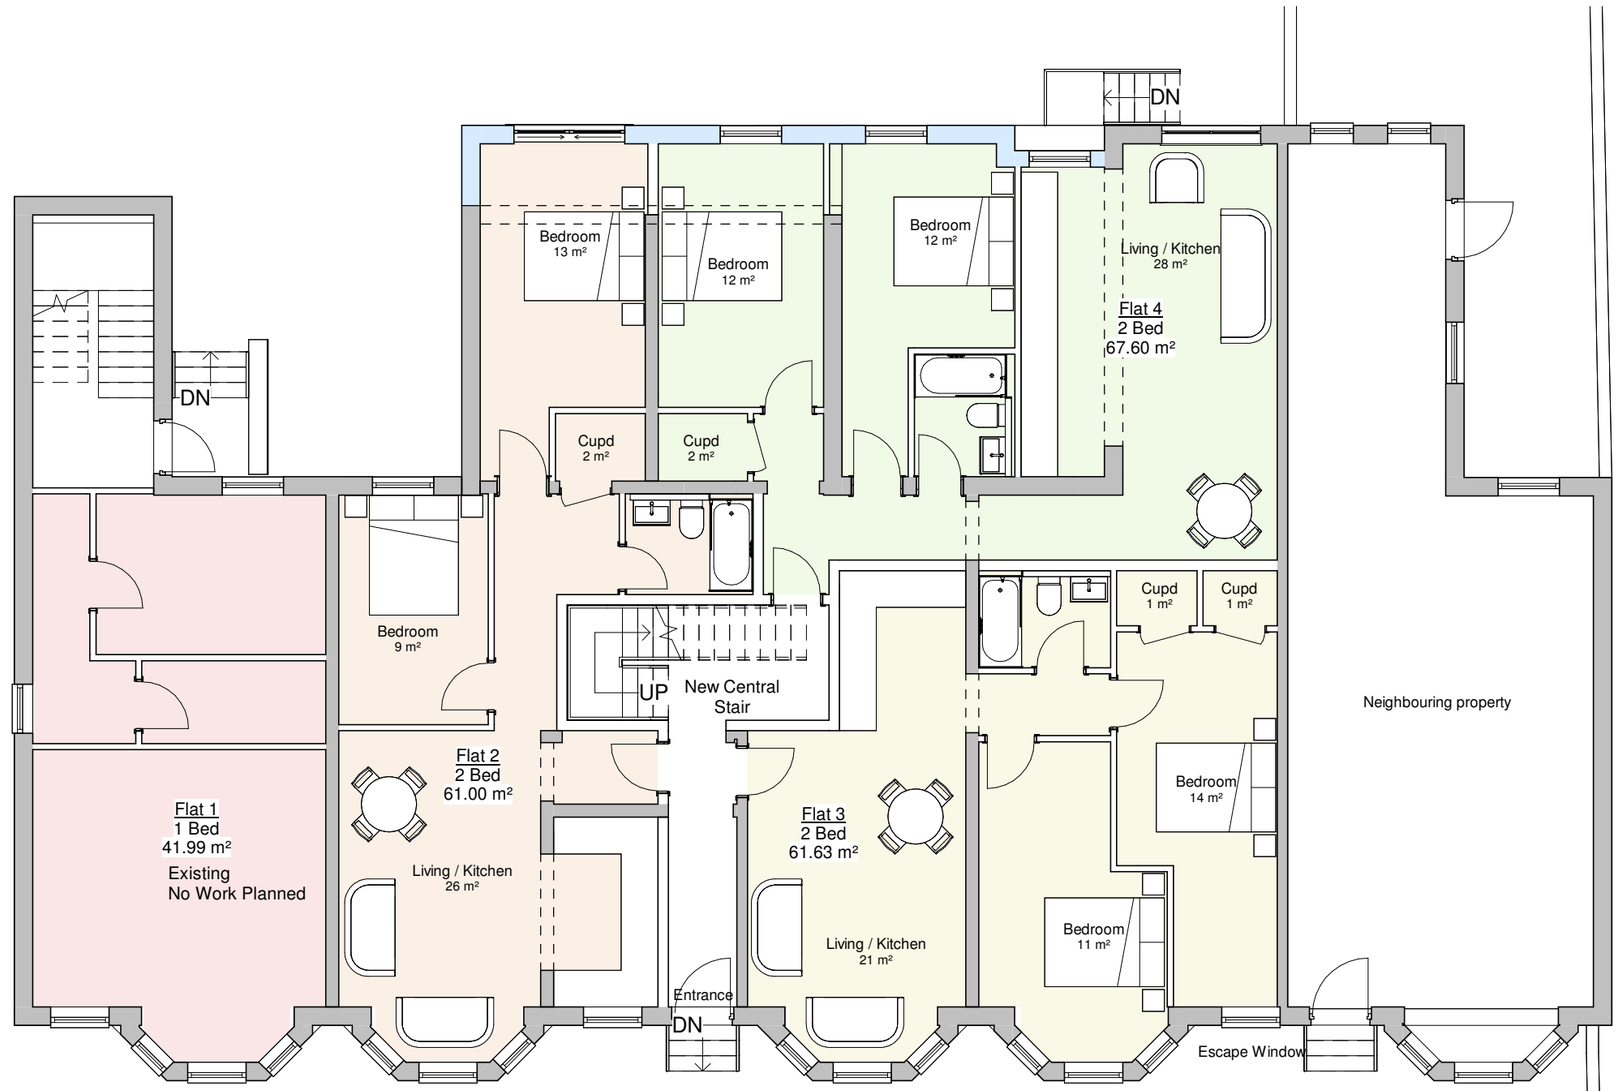


1 00 Ground Floor Proposed

1 : 100

project: 105 - 111 Egerton Road			client name: STANTON	
Contract No.: XXX	SIE: 105	PHASE: PL	drawing number: PL09	rev: A
drawing: 00 Ground Proposed				
Stage Code: PLANNING			Date: 17/08/26	Rev: A
scale: 1 : 100	Sheet: A3			

Martin Degnen & James
96 Marbury Road, SK4 5NG
07795323381