
N

0 5

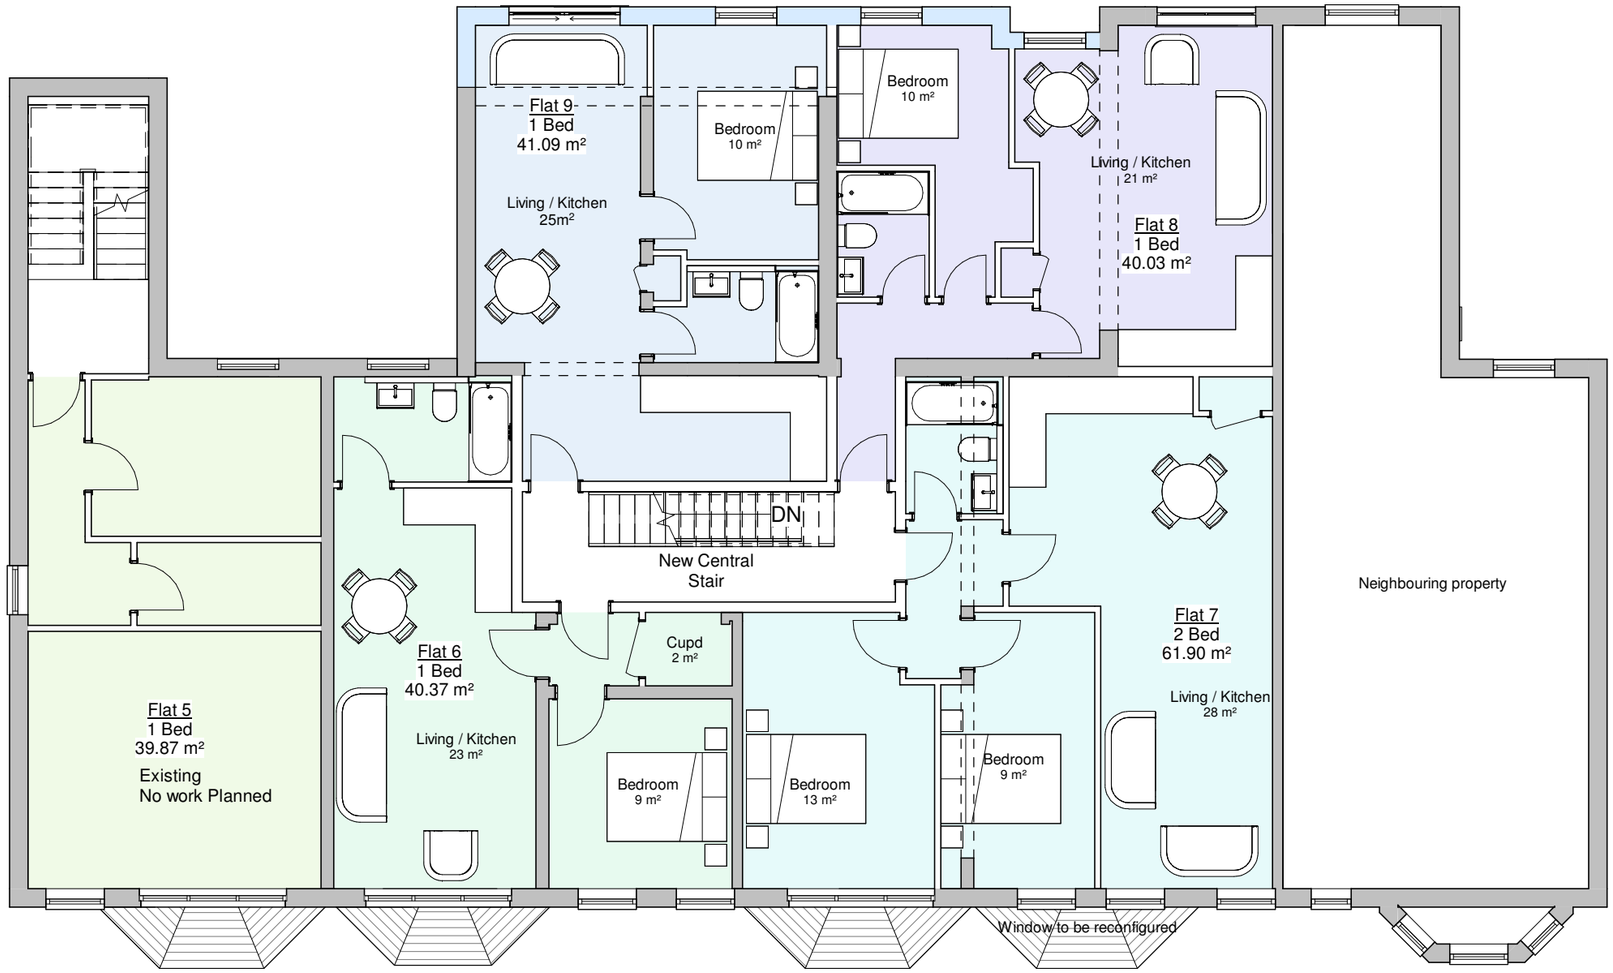


1 01 First Floor Proposed

1 : 100

| | | | | |
|---|---|---|---|---|
| project: 105 - 111 Egerton Road | | | client name: STANTON | |
| Contract No.: XXX | SIE: 105 | PHASE: PL | drawing number: PL10 | rev: A |
| drawing: 01 First Proposed | | | | |
| Stage Code: PLANNING | | | Date: 17/08/26 | Rev: A |
| scale: 1 : 100 | Sheet: A3 | | | |

**Martin Degnen & James**
96 Marbury Road, SK4 5NG
07795323381