





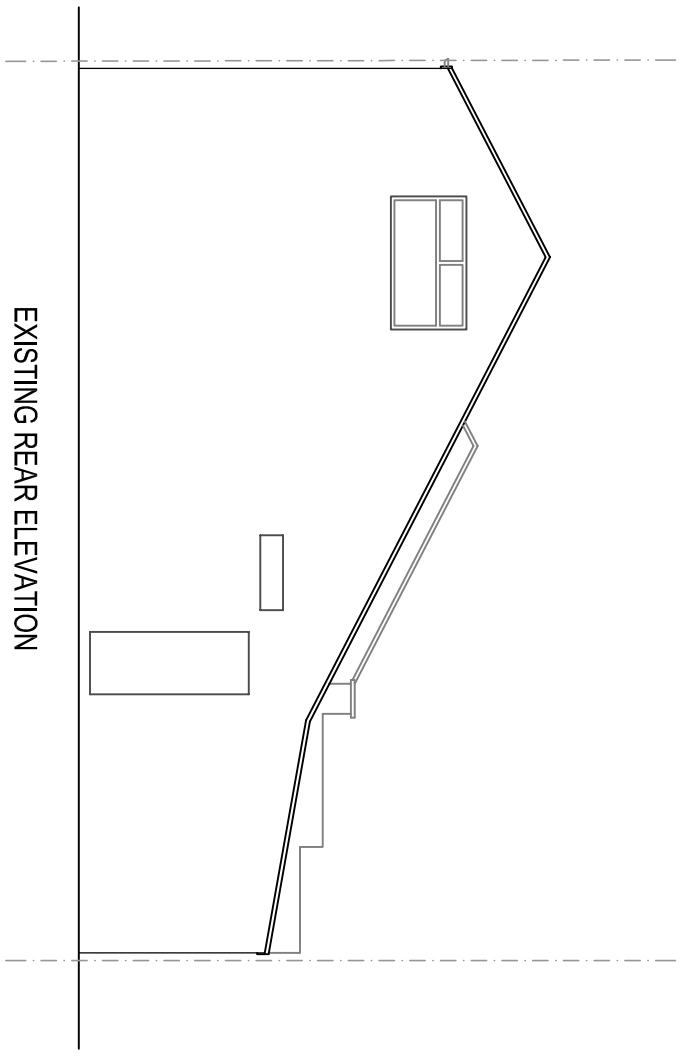

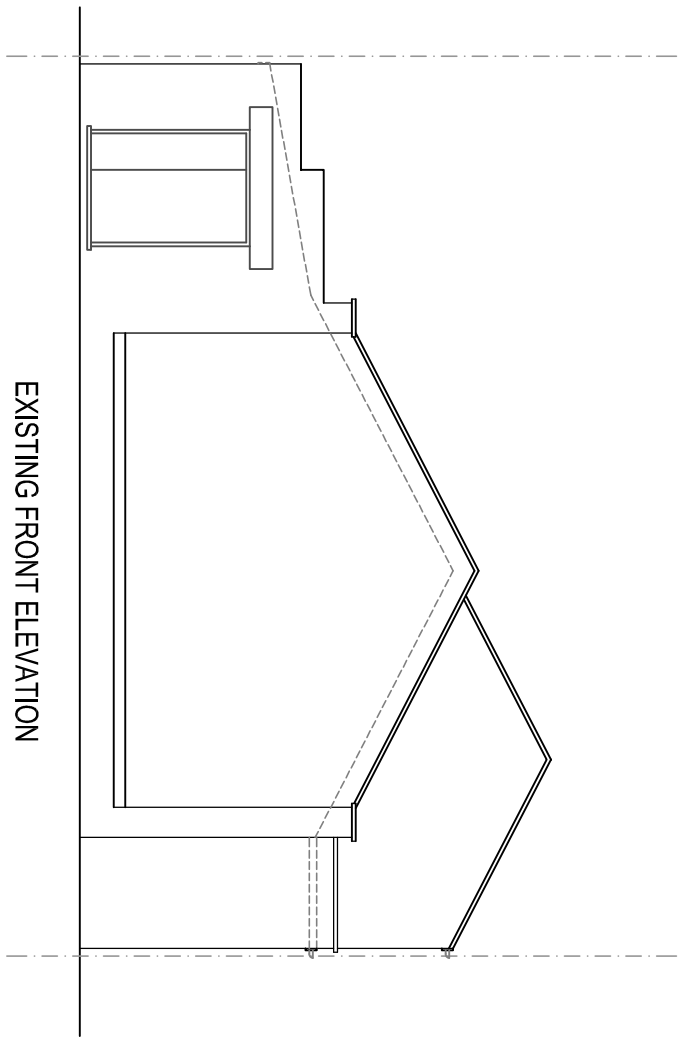

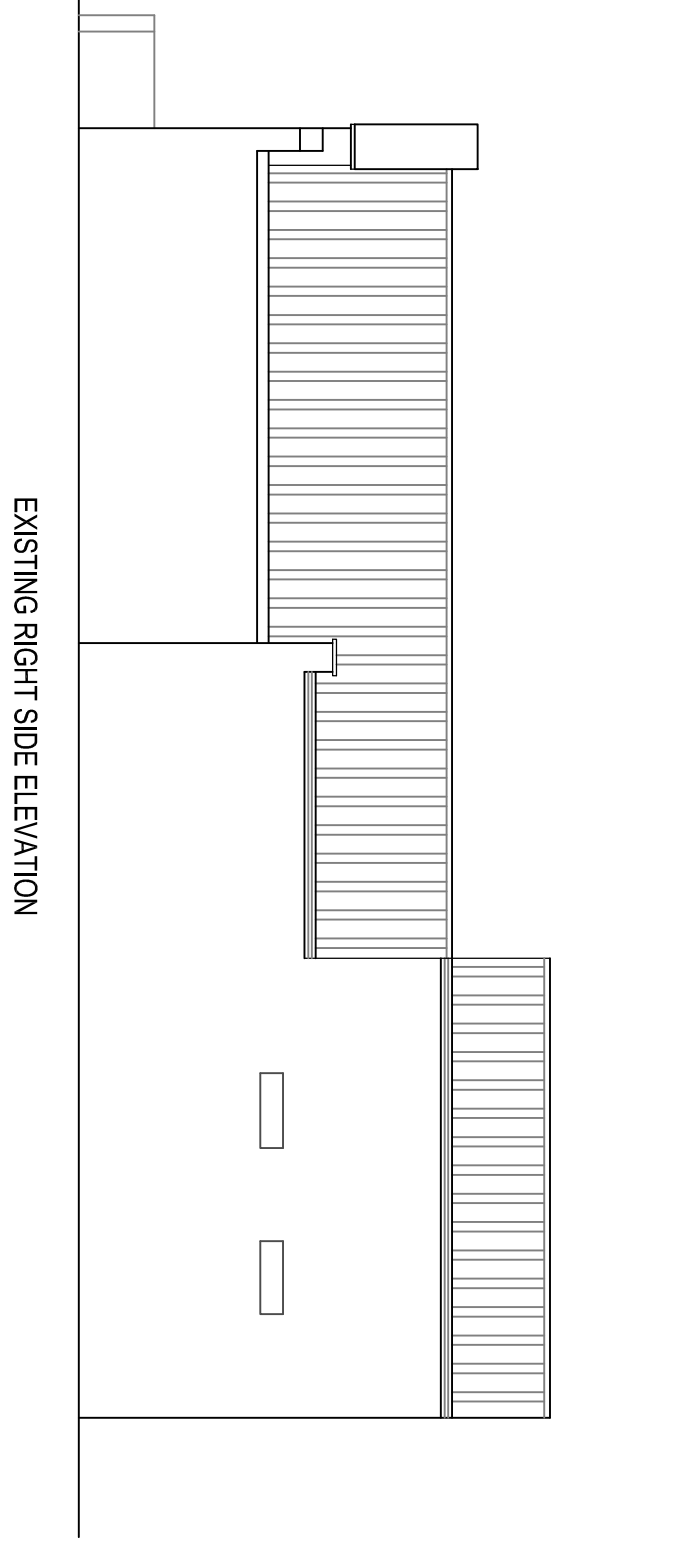

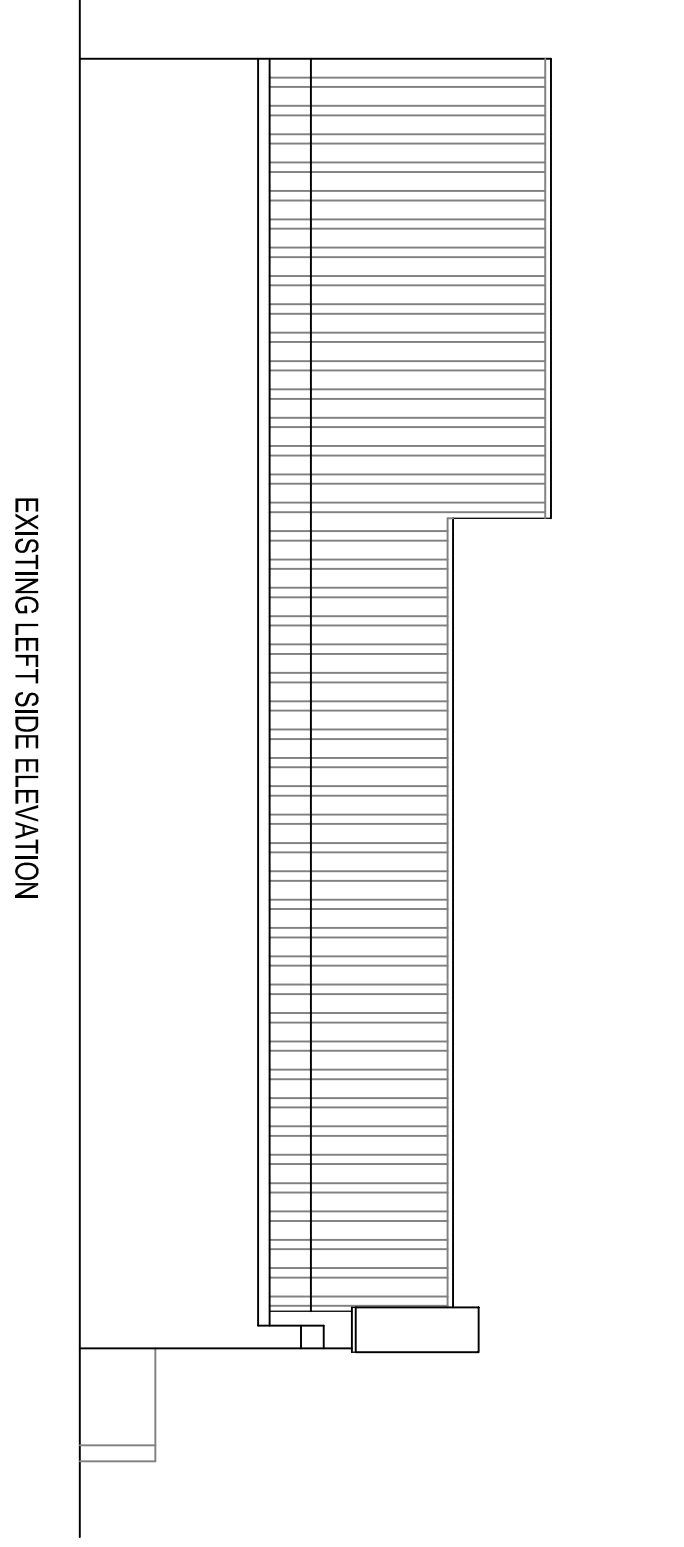

Project

Proposed Change of Use & Extension to Form 6# Flats At 193 Ashley Lane, Moston, Manchester, M9 4NQ.

Sheet Title
Existing Elevations

Revisions

Notes

Do not scale these drawings. Any discrepancies noted are to be reported to RIBO Associates Ltd immediately

Drawn by RB

Scale 1:100 @ A3

Date June 2026

Job No. 193AL/P1

RIBO ASSOCIATES LTD
Architectural Consultants
51 Hassocks Road, Streatham Vale,
London SW16 5HA
Tel: 020 8617 9182 / 07946 872 604
E: ribo.arch@gmail.com
W:www.riboassociatesltd.com

Drawing No.

5

of