
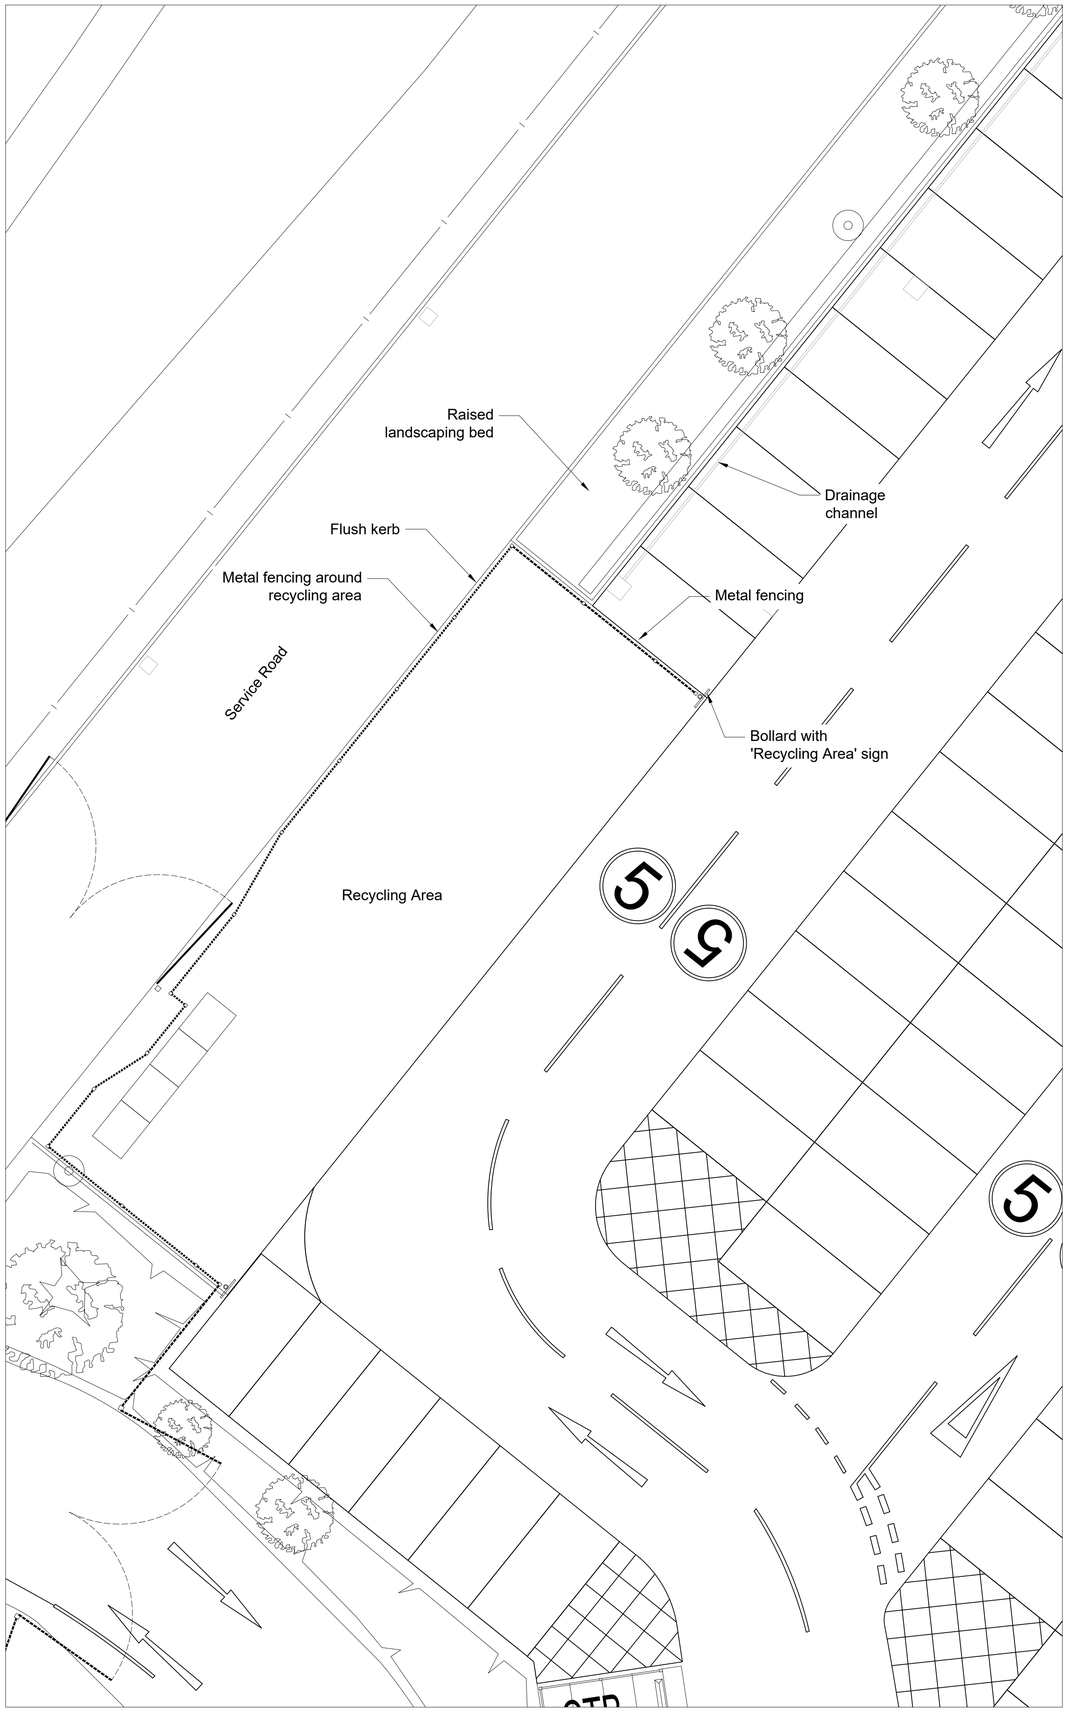


EXISTING DETAILED PLAN

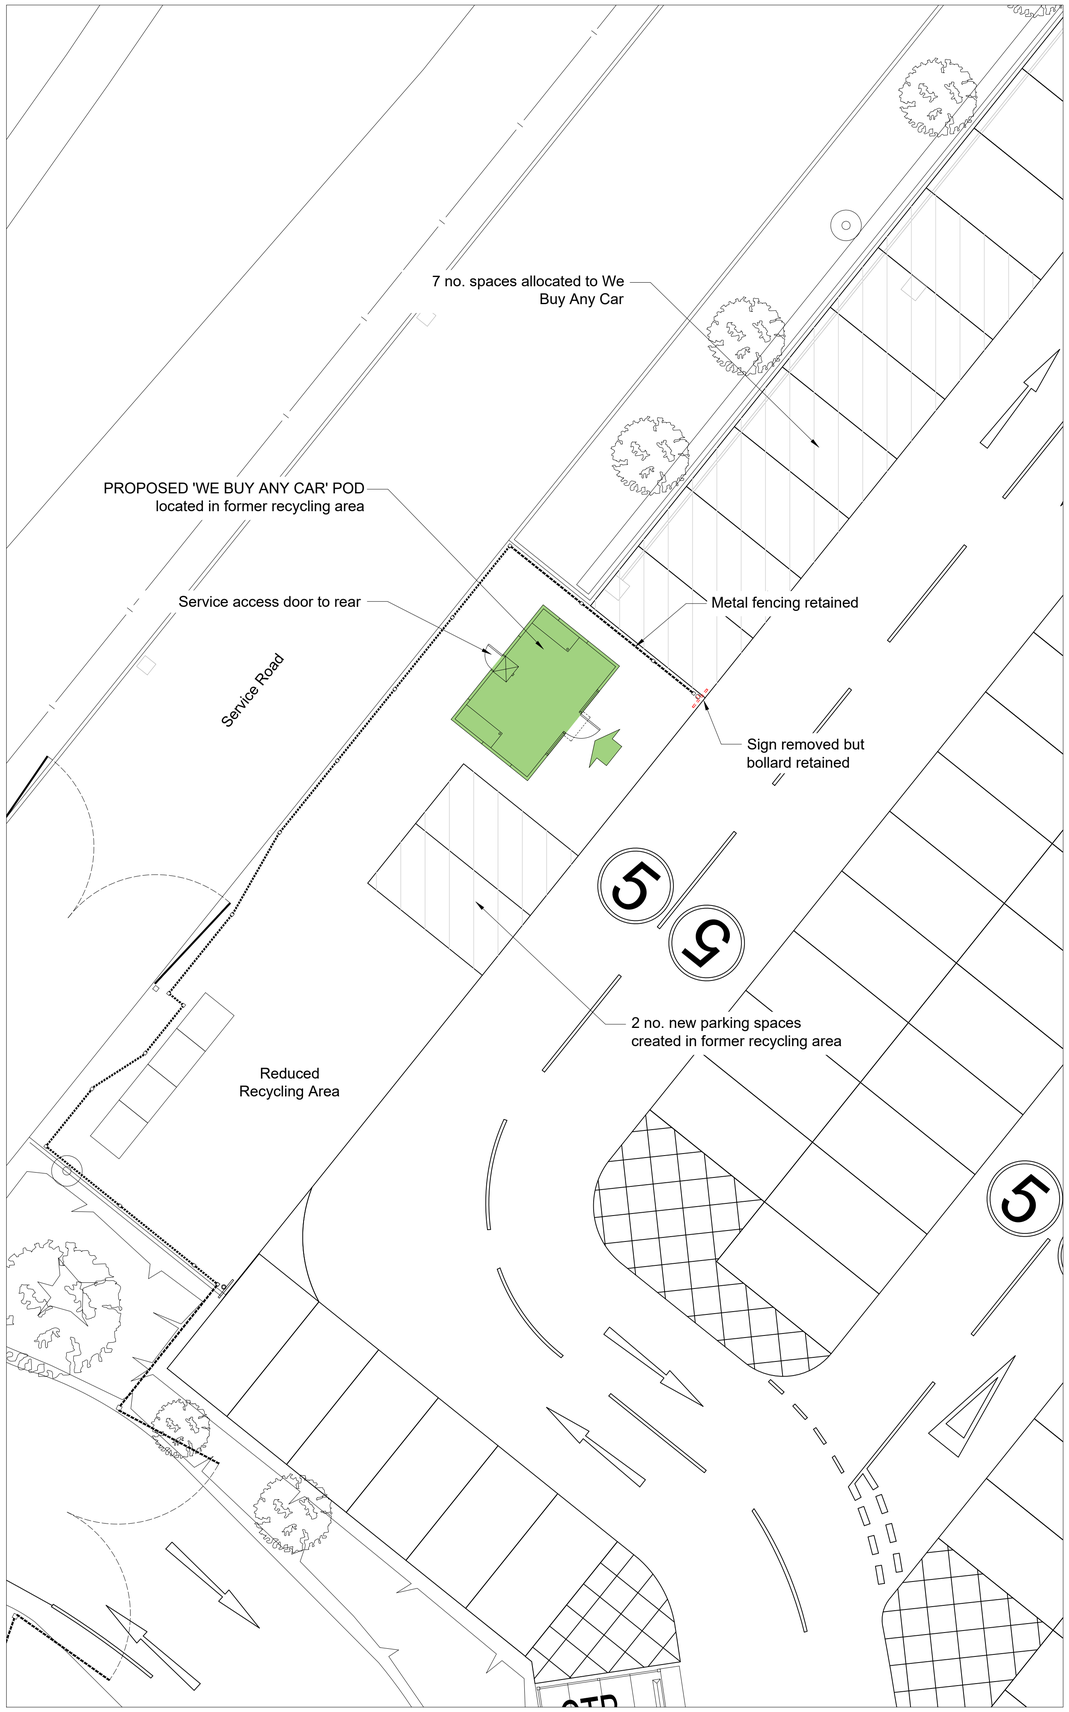

PROPOSED DETAILED PLAN

NOTES:

N

0 m 2 4 6 8 10

1:100

FOR PROPOSED WBAC POD ELEVATIONS REFER TO DRAWING SK-A-9010

EXISTING SHARED CAR PARKING

Standard spaces	596
Disabled	43
Parent & Child	28
EV Charging spaces	8
TOTAL CAR PARKING SPACES	675

PROPOSED SHARED CAR PARKING

Standard spaces	598
Disabled	43
Parent & Child	28
Click & Collect customer parking	8
TOTAL CAR PARKING SPACES	677

OVERALL GAIN OF 2 SPACES

REVISION: 2 BY: PC CHECKED: DATE: 25/08/2026
Updated to show allocated WBAC spaces

REVISION: 1 BY: RHM CHECKED: DATE: 10/04/2026
Initial issue

STATUS

A3 | PLANNING

CLIENT

Sainsbury's

PROJECT

**PROPOSED
'WE BUY ANY CAR' POD
HEATON PARK**

TITLE

**EXISTING / PROPOSED
DETAILED PLANS**

Hadfield Cawkwell Davidson

Broomgrove Lodge, 13 Broomgrove Rd, Sheffield, S10 2LZ T 0114 266 8181 www.hcd.co.uk

HCD PROJECT NO.	SCALE	REV.
24022	1:100 @ A1	2

ASSET-ID_PROGRAMME CODE	ORIGINATOR	DIVISION	LEVEL	TYPE - ROLE - NUMBER
AS-2015_1847	HCD	Z07	00	SK-A-9638

S:\Architecture\24022\Drawings\DR - Plotsheets\Heaton Park\SK-A-9638 - Ex-Pr Detailed Plans - Heaton Park PL.dwg

© HCD