

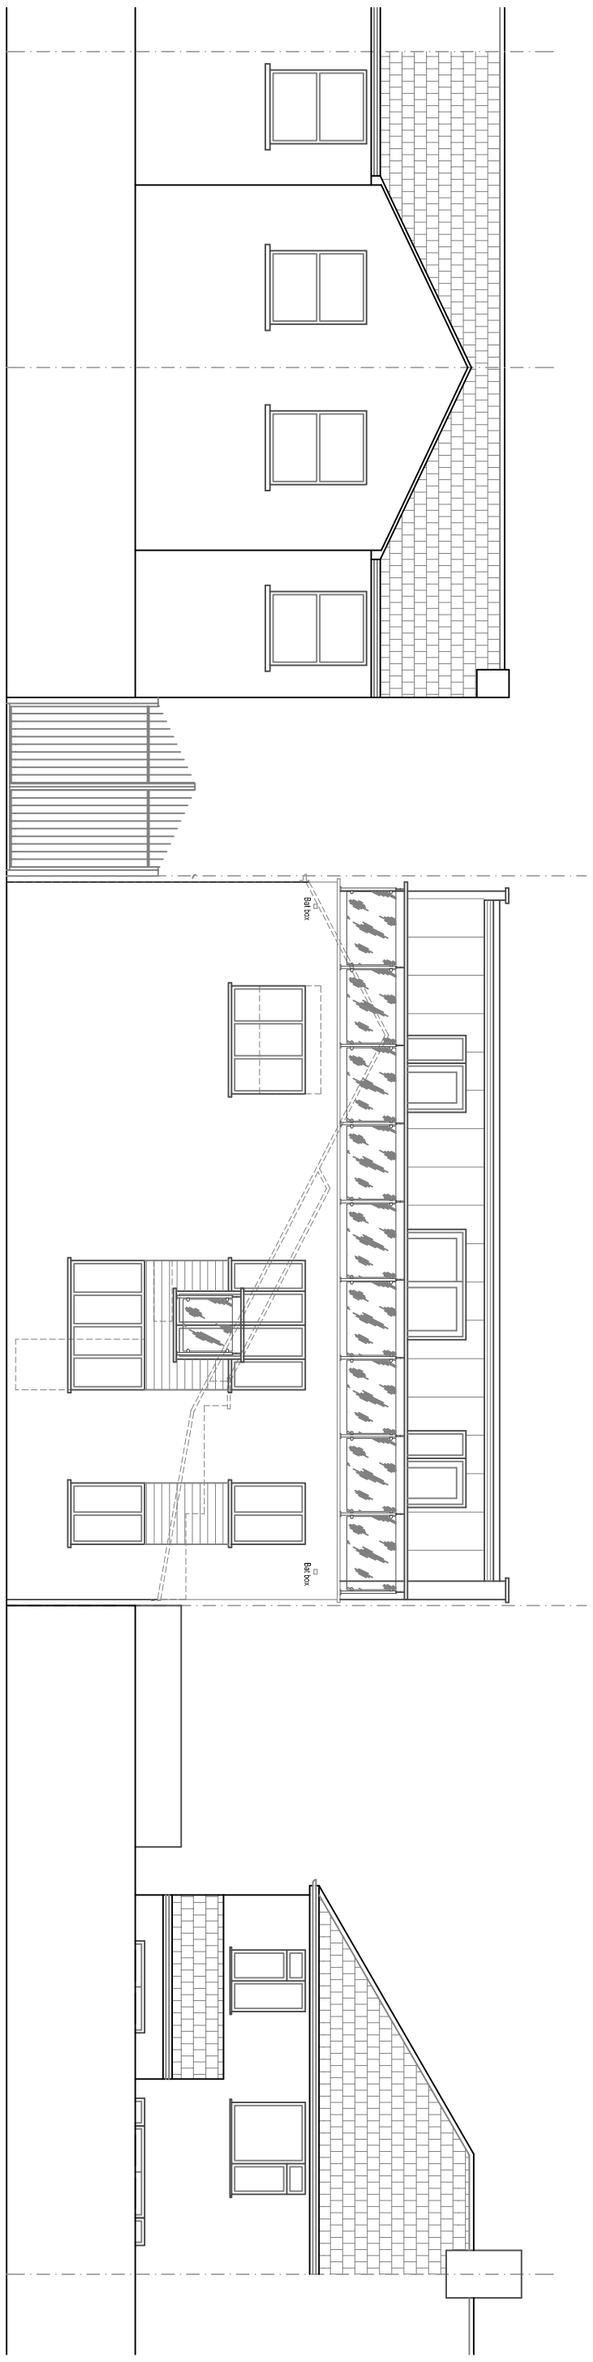


PROPOSED REAR ALLEYWAY STREET SCENE ELEVATION

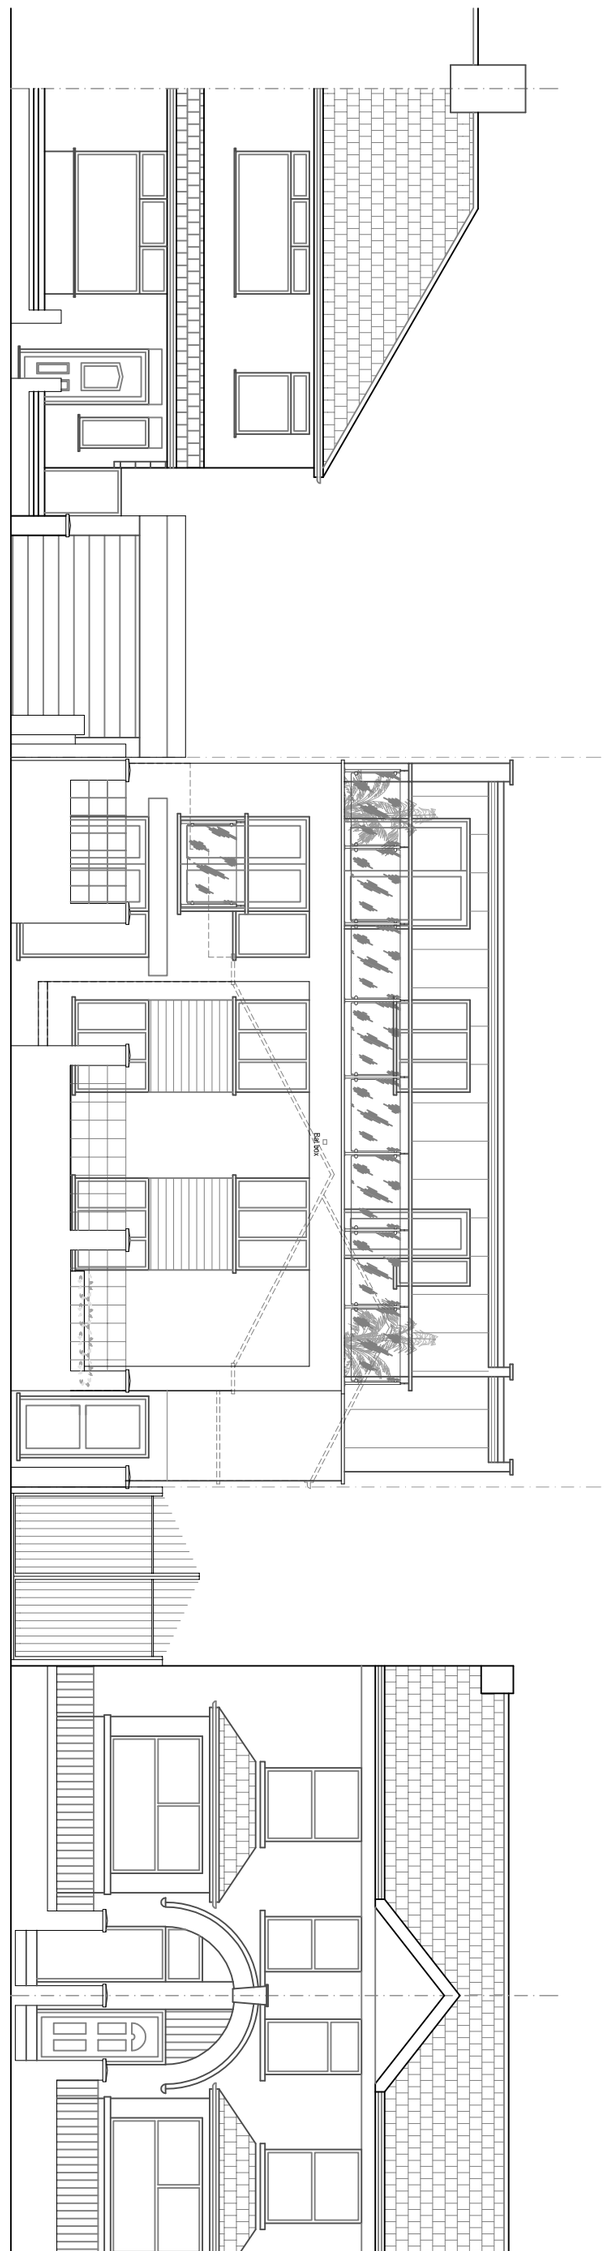

PROPOSED ASHLEY LANE STREET SCENE ELEVATION

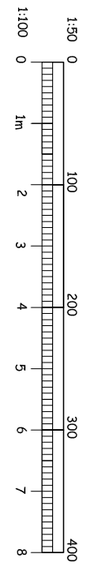

Project Proposed Change of Use & Extension to Form 6# Flats At 193 Ashley Lane, Moston, Manchester, M9 4NQ.	Sheet Title Proposed Street Scene Elevations	Notes	Drawn by RB Scale 1:100 @ A2 Date June 2026 Job No. 193AL/P1	RIBO ASSOCIATES LTD Architectural Consultants 51 Hassocks Road, Streatham Vale, London SW16 5HA Tel: 020 8617 9182 / 07946 872 604 E: ribo.arch@gmail.com W:www.riboassociatesltd.com	Drawing No. 11 of
	Revisions	Do not scale these drawings. Any discrepancies noted are to be reported to RIBO Associates Ltd immediately			