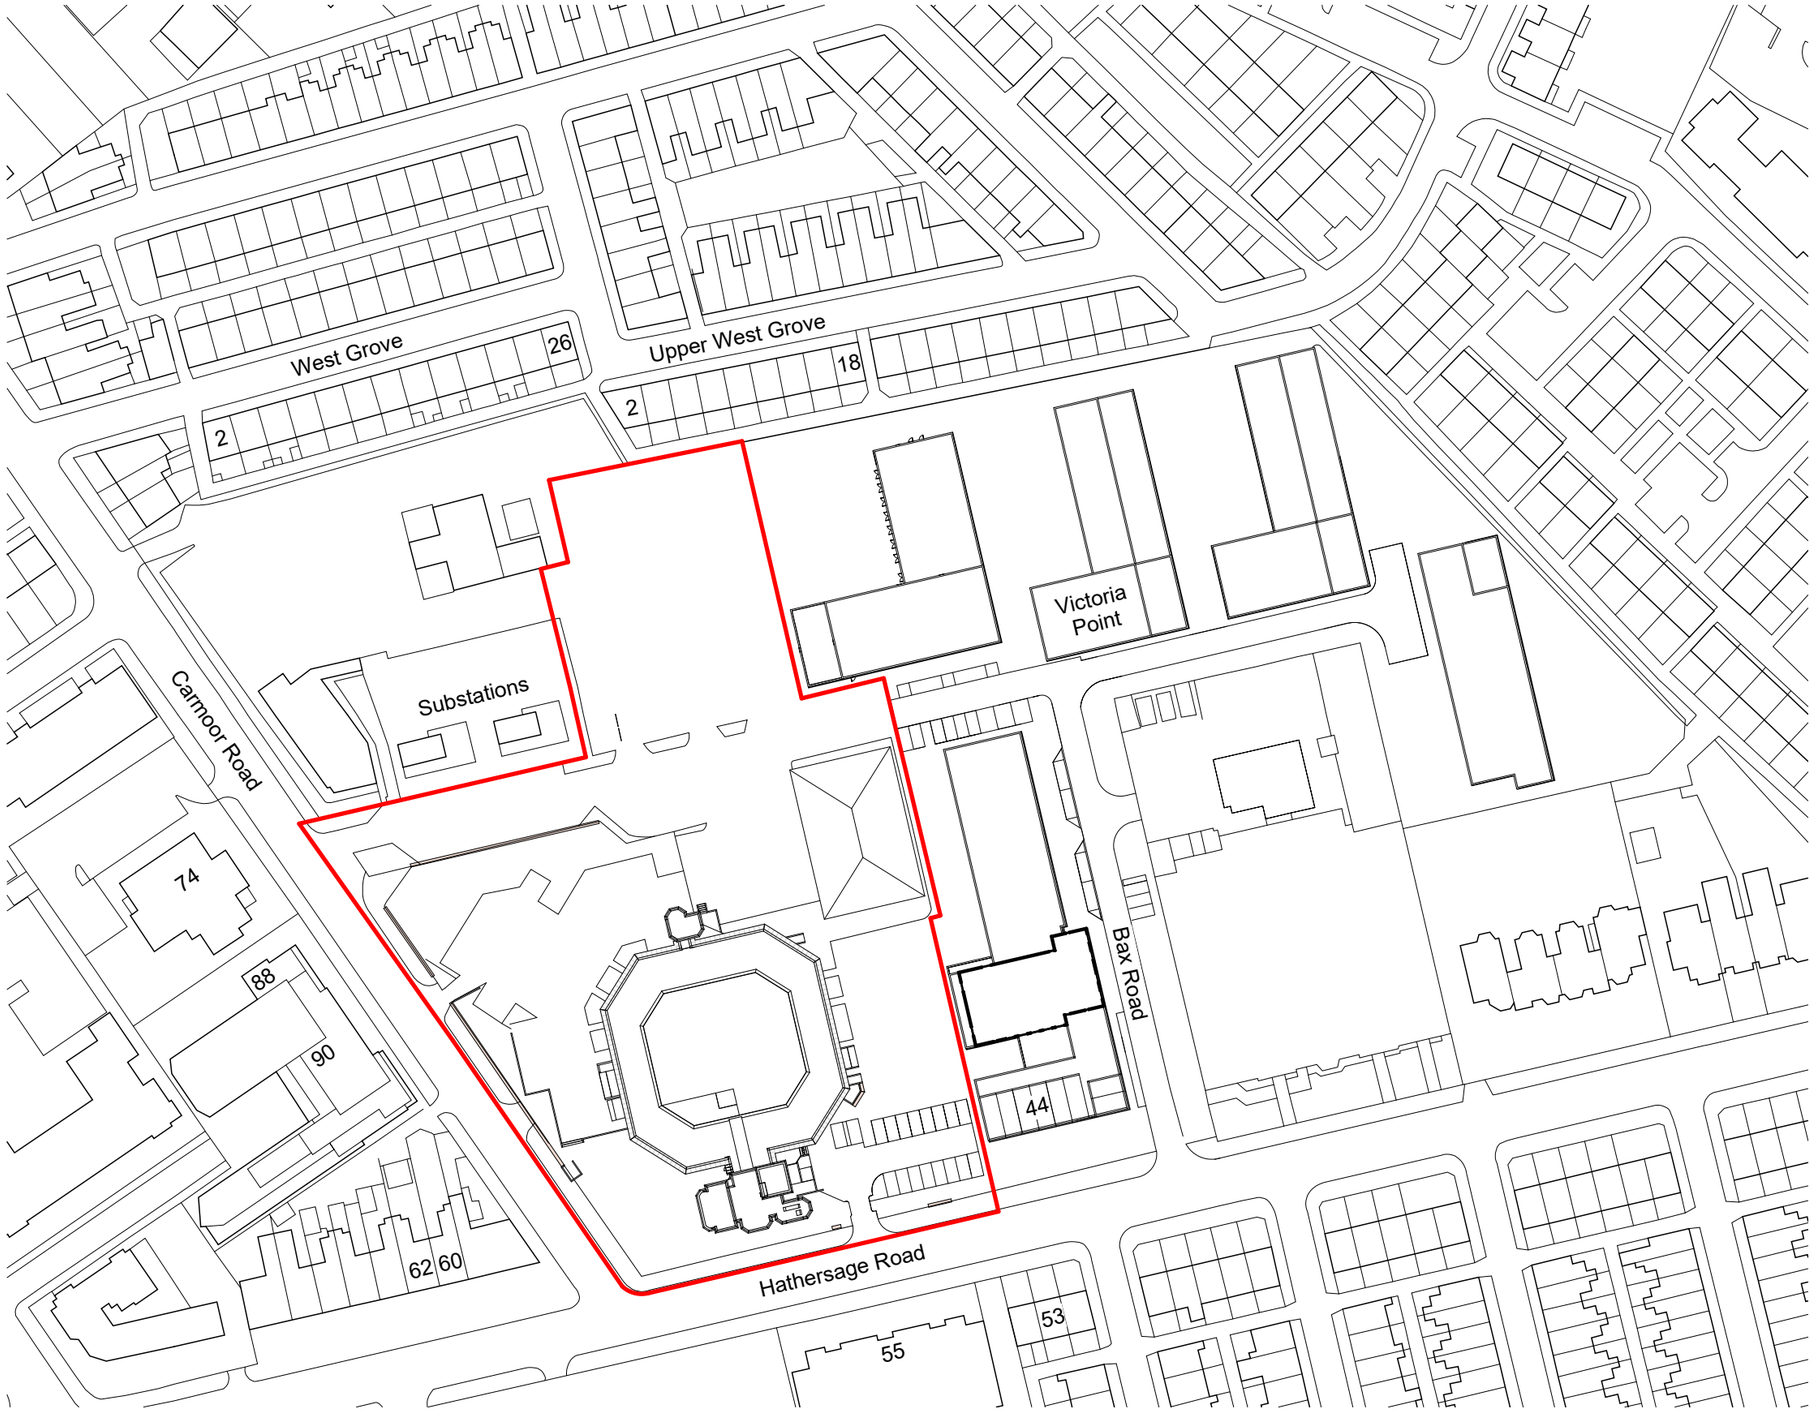


DO NOT SCALE
Work to annotated dimensions only. Read drawings in conjunction with relevant specification, Structural Engineers ' and Services Engineers' drawings. Confirm all dimensions before commencement of any work on site or fabrication.

Rev:	Details:	Date:
P01	Issued for Planning Submission	31/07/26

client:
Octagon Project

project:
Octagon House

job number:
0670

status:
Planning

title:
Site Location Plan

scale:
1 : 1250
@ A3

drawn by:
RM

drawing number:
0670-HOD-XX-XX-DR-A-00100

current revision date:
31/07/26

revision:
P01

hodderarchitects
SGI Studios
1 Kelso Place
Manchester M15 4LE
t: +44(0)161 832 9842
e: mail@hodderarchitects.com
w: www.hodderarchitects.com

0 10 25 50 100 150 METERS

0 10 50 100 200 300

03/08/2026 09:34:09