




PROPOSED ELEVATION A - Scale - 1:50 @ A1 / 1:100 @ A3

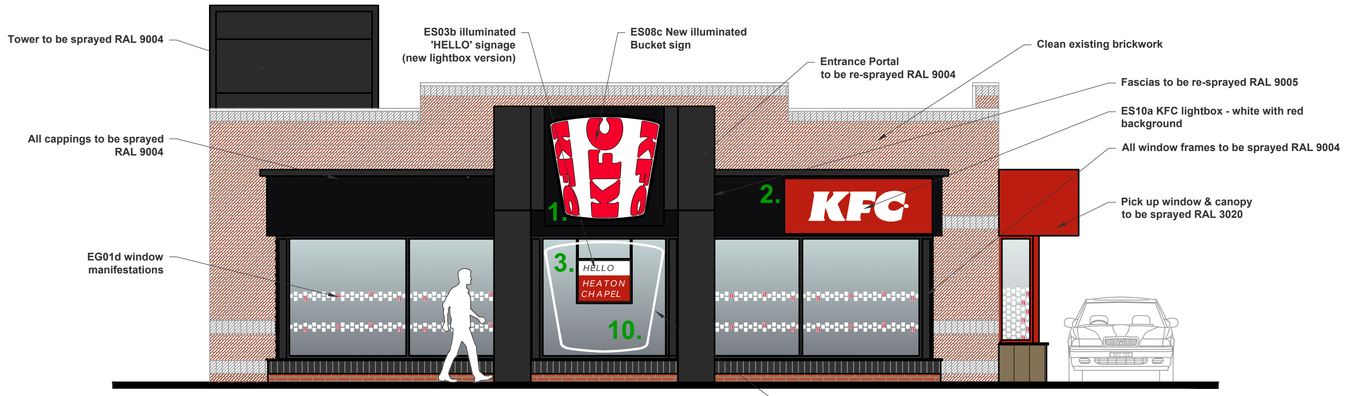


PROPOSED ELEVATION B - Scale - 1:50 @ A1 / 1:100 @ A3

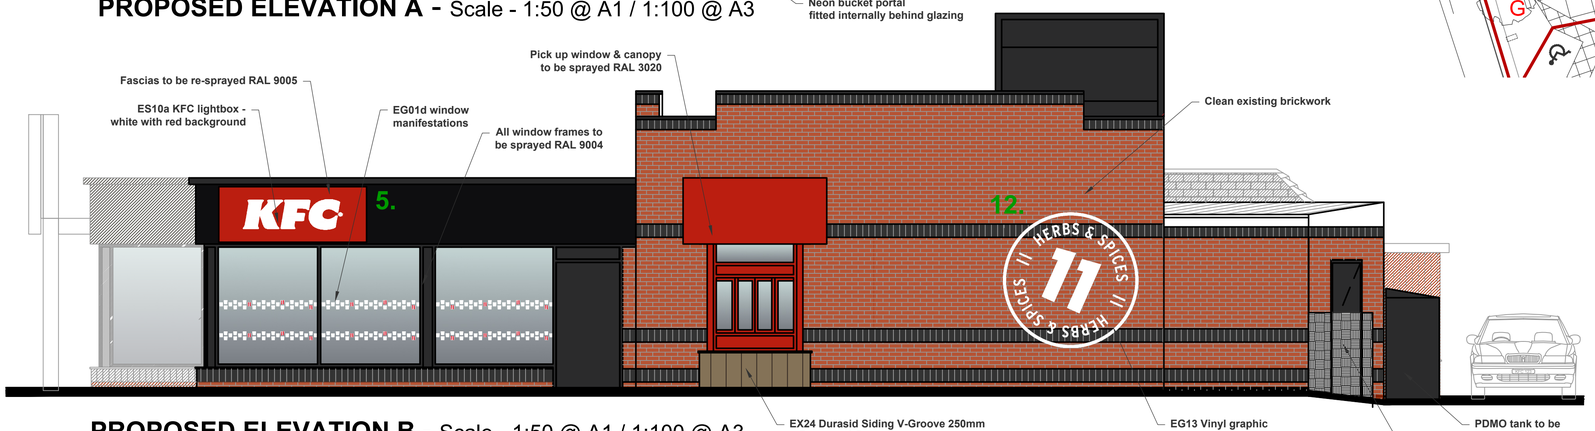

PROPOSED ELEVATION C - Scale - 1:50 @ A1 / 1:100 @ A3

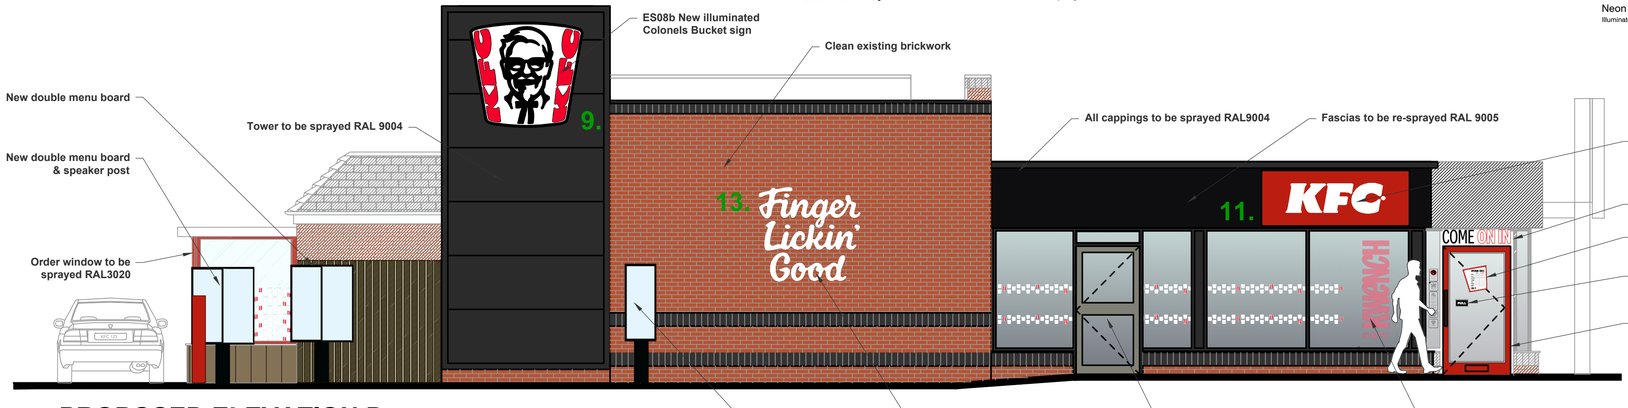


PROPOSED ELEVATION D - Scale - 1:50 @ A1 / 1:100 @ A3

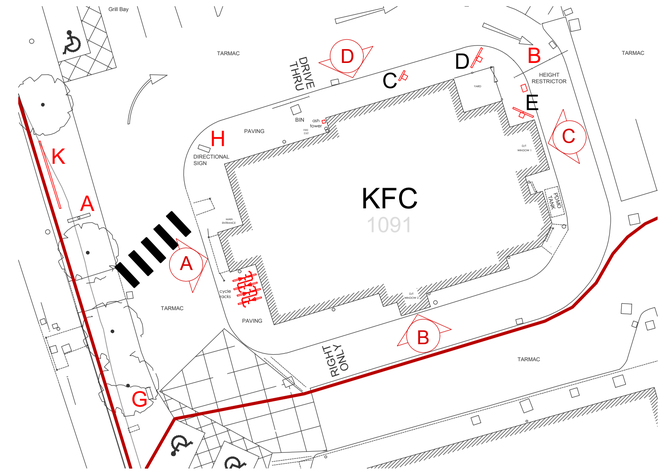

KEY PLAN N.T.S.

1.

8 & 9.

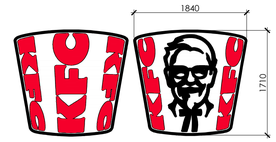

ES08b / ES08c - Bucket Signs
Aluminium fabricated box, powdercoated RAL9005 (semi gloss), with 5mm Opal 050 Perspex face and applied red 3M 3630-53 / black 3630-22 translucent vinyl and LED internal illumination by Sloan LED Prism

2,5 & 11.

ES10a - KFC Lightbox - White (With Red Background)
Internally illuminated lightbox, outer faces Di-Bond RAL9003, fret cut letters cut through Di-bond to Opal 050 Perspex face and LED internal illumination by Sloan LED Prism

3.



ES03b - HELLO Lightbox
Internally illuminated lightbox

4.




EG26 & EG27
Non-illuminated vinyl graphic - red

6.



EG25
Non-illuminated vinyl graphic - white

10.

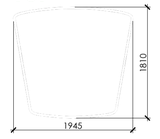


Neon Bucket Portal
Illuminated neon bucket fitted internally

7.




ES07b - KFC White Letters
Aluminium Letters, powder coated RAL9005 (semi Gloss), with 5mm Opal 050 Perspex face and LED internal illumination by Sloan LED Prism

12.

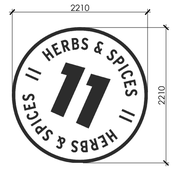

EG13 - Non illuminated vinyl graphic - white

13.

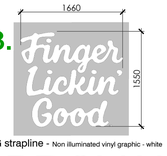

FLG strapline - Non illuminated vinyl graphic - white

FOR APPROVAL

DESIGN SIGNOFF

NAME / TITLE	
SIGNATURE	DATE

ALL DIMENSIONS TO BE CHECKED ON SITE.
DO NOT SCALE FROM THIS DRAWING EXCEPT FOR THE PURPOSES OF LOCAL AUTHORITY PLANNING

REV	DATE	DESCRIPTION
R	24.07.26	Digital DT added
Q	01.06.26	Bucket Signs updated
P	28.05.26	Updated to new VIS-ID branding
N	28.11.25	Updated to suit latest scheme proposals
M	29.07.24	Updated to suit model changes
L	19.06.24	Updated to suit re-scope
K	14.04.23	Neon bucket added internally
J	09.03.23	Updated following comments from KFC
H	29.09.22	Updated to suit planners comments
G	31.08.22	Bucket portal added
F	09.08.22	Updated following comments from KFC
E	25.07.22	Updated to suit K4 concept
D	27.05.21	Additional information added
C	26.05.21	Updated following comments from KFC
B	18.05.21	Updated following comments from KFC
A	28.04.21	Updated to suit latest scheme

PYE DESIGN ARCHITECTS
RIBA Chartered Practice
29 Market Street
Hindley
Wigan
WN2 3AE
01942 256007
www.pyedesign.co.uk
info@pyedesign.co.uk

IMAGE ENHANCEMENT

SITE ADDRESS

KFC HEATON CHAPEL
Unit 1 Monarch Retail Park
Lloyd Road / Wellington Road
Stockport
M19 2RE

DRAWING TITLE

Proposed External Elevations

DRAWN BY	CHECKED	DATE
RHS	ARP	FEB 21
STORE NO.	SCALE	
5789	1:50@ A1	

DRAWING NO.	REVISION
5789/2021/G211 (PD Ref. 4032)	R