




EXISTING ELEVATION A - Scale - 1:50 @ A1 / 1:100 @ A3

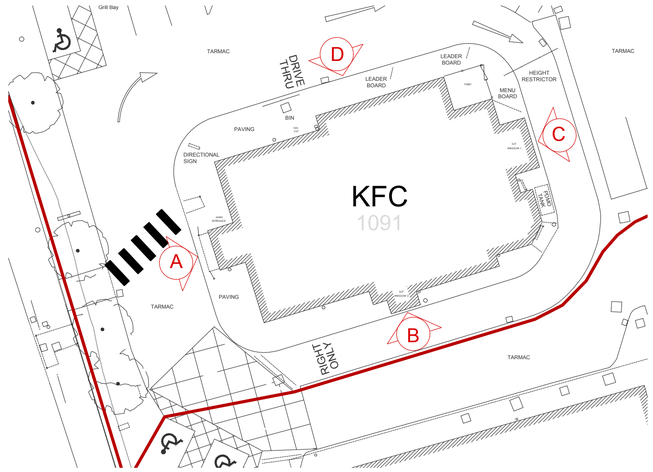


KEY PLAN N.T.S.

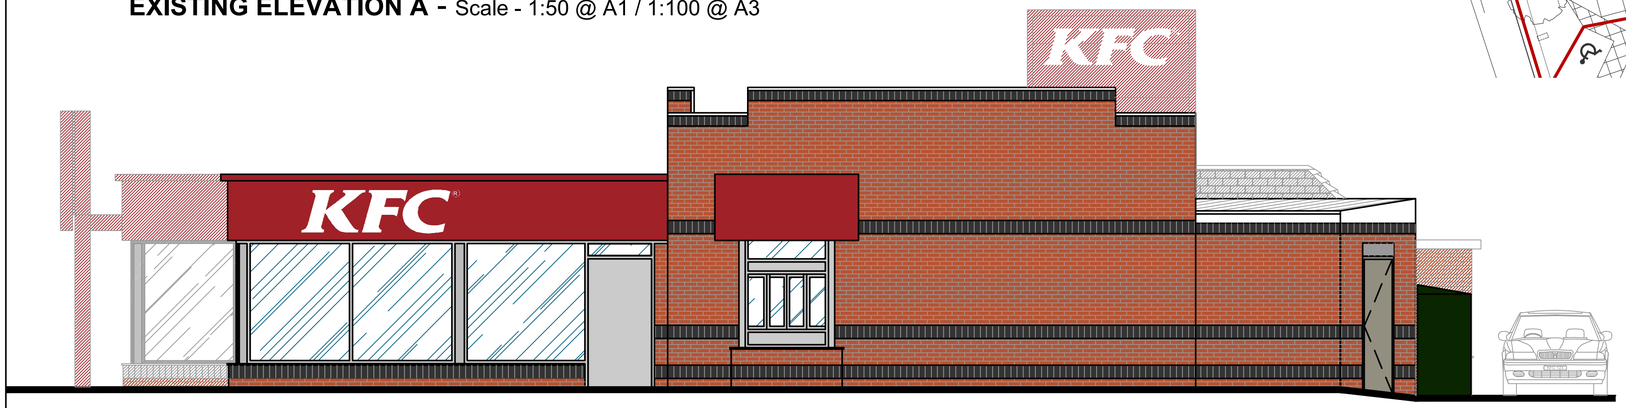

EXISTING ELEVATION B - Scale - 1:50 @ A1 / 1:100 @ A3

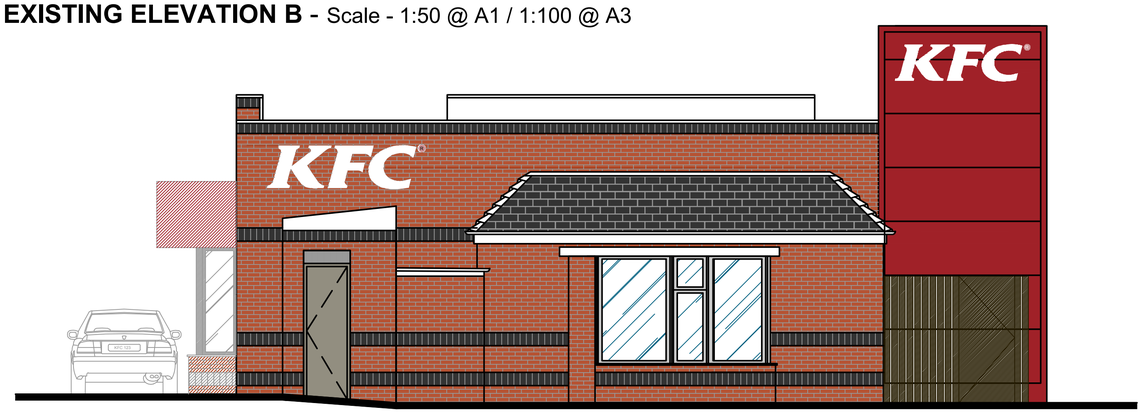

EXISTING ELEVATION C - Scale - 1:50 @ A1 / 1:100 @ A3

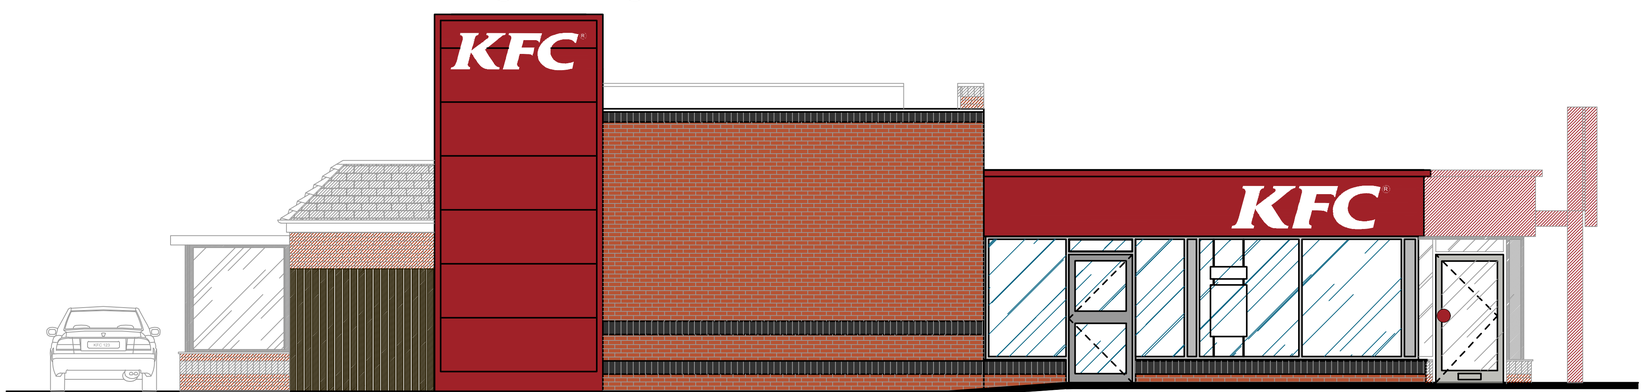

EXISTING ELEVATION D - Scale - 1:50 @ A1 / 1:100 @ A3

FOR APPROVAL

DESIGN SIGNOFF	
NAME / TITLE	
SIGNATURE	DATE

ALL DIMENSIONS TO BE CHECKED ON SITE.
DO NOT SCALE FROM THIS DRAWING EXCEPT FOR THE PURPOSES OF LOCAL AUTHORITY PLANNING

REV	DATE	DESCRIPTION
C	24.07.26	key plan updated
B	25.07.22	Drawing name updated
A	28.04.21	Updated to suit latest scheme

PYE DESIGN ARCHITECTS
RIBA Chartered Practice
29 Market Street
Hindley
Wigan
WN2 3AE
01942 256007
www.pyedesign.co.uk
info@pyedesign.co.uk

IMAGE ENHANCEMENT

SITE ADDRESS
KFC HEATON CHAPEL
Unit 1 Monarch Retail Park
Lloyd Road / Wellington Road
Stockport
M19 2RE

DRAWING TITLE
Existing External Elevations

DRAWN BY	CHECKED	DATE
RHS	ARP	FEB 21
STORE NO.	SCALE	
5789	1:50@ A1	

DRAWING NO.	REVISION
5789/2021/G210 (PD Ref. 4032)	C