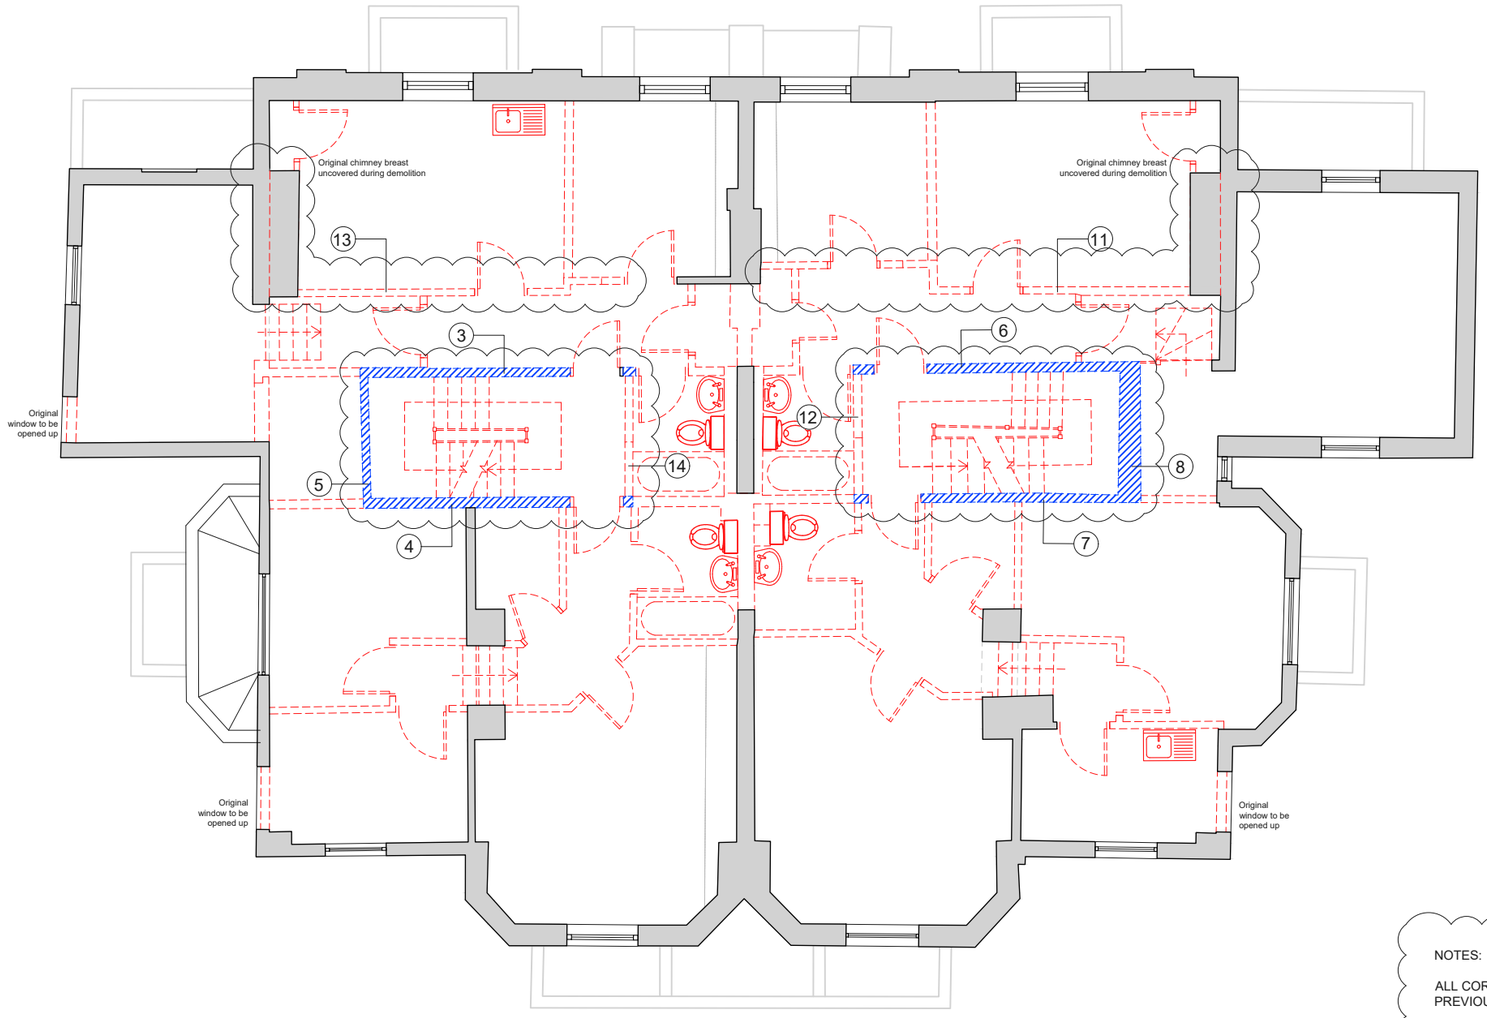



1 DEMOLITION LEVEL 01 PLAN
1:100

NOTES:

ALL CORNICING AND ORIGINAL FEATURES HAVE PREVIOUSLY BEEN REMOVED THROUGHOUT.

DENOTES AREAS TO BE REMOVED.

DENOTES AREAS OF MASONRY WALLS TO BE REMOVED AS PART OF NEW WORKS & REINSTATED AS PER S.ENG RECOMMENDATIONS DUE TO POOR EXISTING STRUCTURAL CONDITION.

DENOTES AREAS OF MASONRY WALLS TO BE DECONSTRUCTED AND REINSTATED WITH RECLAIMED BRICK FROM SITE-WON MATERIAL. WALL BUILD-UP AS PER S.ENG RECOMMENDATIONS.

CLOUDED AREAS INDICATE REVISIONS FROM THE PREVIOUSLY SUBMITTED APPLICATION

DO NOT SCALE FROM THIS DRAWING.

THIS DRAWING IS BASED ON DIMENSIONAL SURVEY INFORMATION PROVIDED BY OTHERS. THE ARCHITECT CANNOT ACCEPT RESPONSIBILITY FOR THE ACCURACY OF THIS SURVEY INFORMATION.

ALL DIMENSIONS ARE SHOWN IN METRIC.

THIS DRAWING REMAINS THE COPYRIGHT OF

**STALLAN-BRAND ARCHITECTURE + DESIGN LTD**

CLIENT
ALUMNO GROUP

1:100 @ A3
0m 1 2 3 4

NOTES
THIS DRAWING IS BASED ON PROJECT'S PREVIOUS ARCHITECT'S INFORMATION, ON PROJECT'S APPROVED PLANNING DRAWINGS, AND ON THE PREVIOUS MEASURED BUILDING SURVEY INFORMATION (FOR THE LISTED BUILDING).

TO BE READ IN CONJUNCTION WITH SEPARATE REPORT BY MAIN CONTRACTOR & S.ENG

| REV | REASON FOR ISSUE | DATE |
|---|---|---|
| P03 | UPDATED TO SUIT COMMENTS | 06.08.26 |
| P02 | UPDATED TO SHOW ADDITIONAL DOWNTAKINGS & WALL REINSTATEMENTS | 02.07.26 |
| P01 | s73 PLANNING ISSUE | 25.03.24 |

Stallan-Brand
80 Nicholson Street
Glasgow
G5 9ER
Phone: 0141 258 5015
Email: info@stallanbrand.com
Website: www.stallanbrand.com

PROJECT
MOSS LANE EAST, MANCHESTER

TITLE
DEMOLITION LEVEL 01 PLAN

| DRAWING NUMBER | REVISION |
|---|---|
| 2027-SBA-01-01-D-A-00211 | P03 |

STATUS
PLANNING

| DATE | DRAWN BY | SCALE @ A3 |
|---|---|---|
| 27.02.24 | PM | 1:100 |
| | CHECKED BY | PROJECT NUMBER |
| | PM | 2027.00 |

Copyright ©