
Tree Location Plan TL01 - Existing Trees on Adjoining Railway Land

Drawing ref: TL01 | Scale: 1:500 @ A4

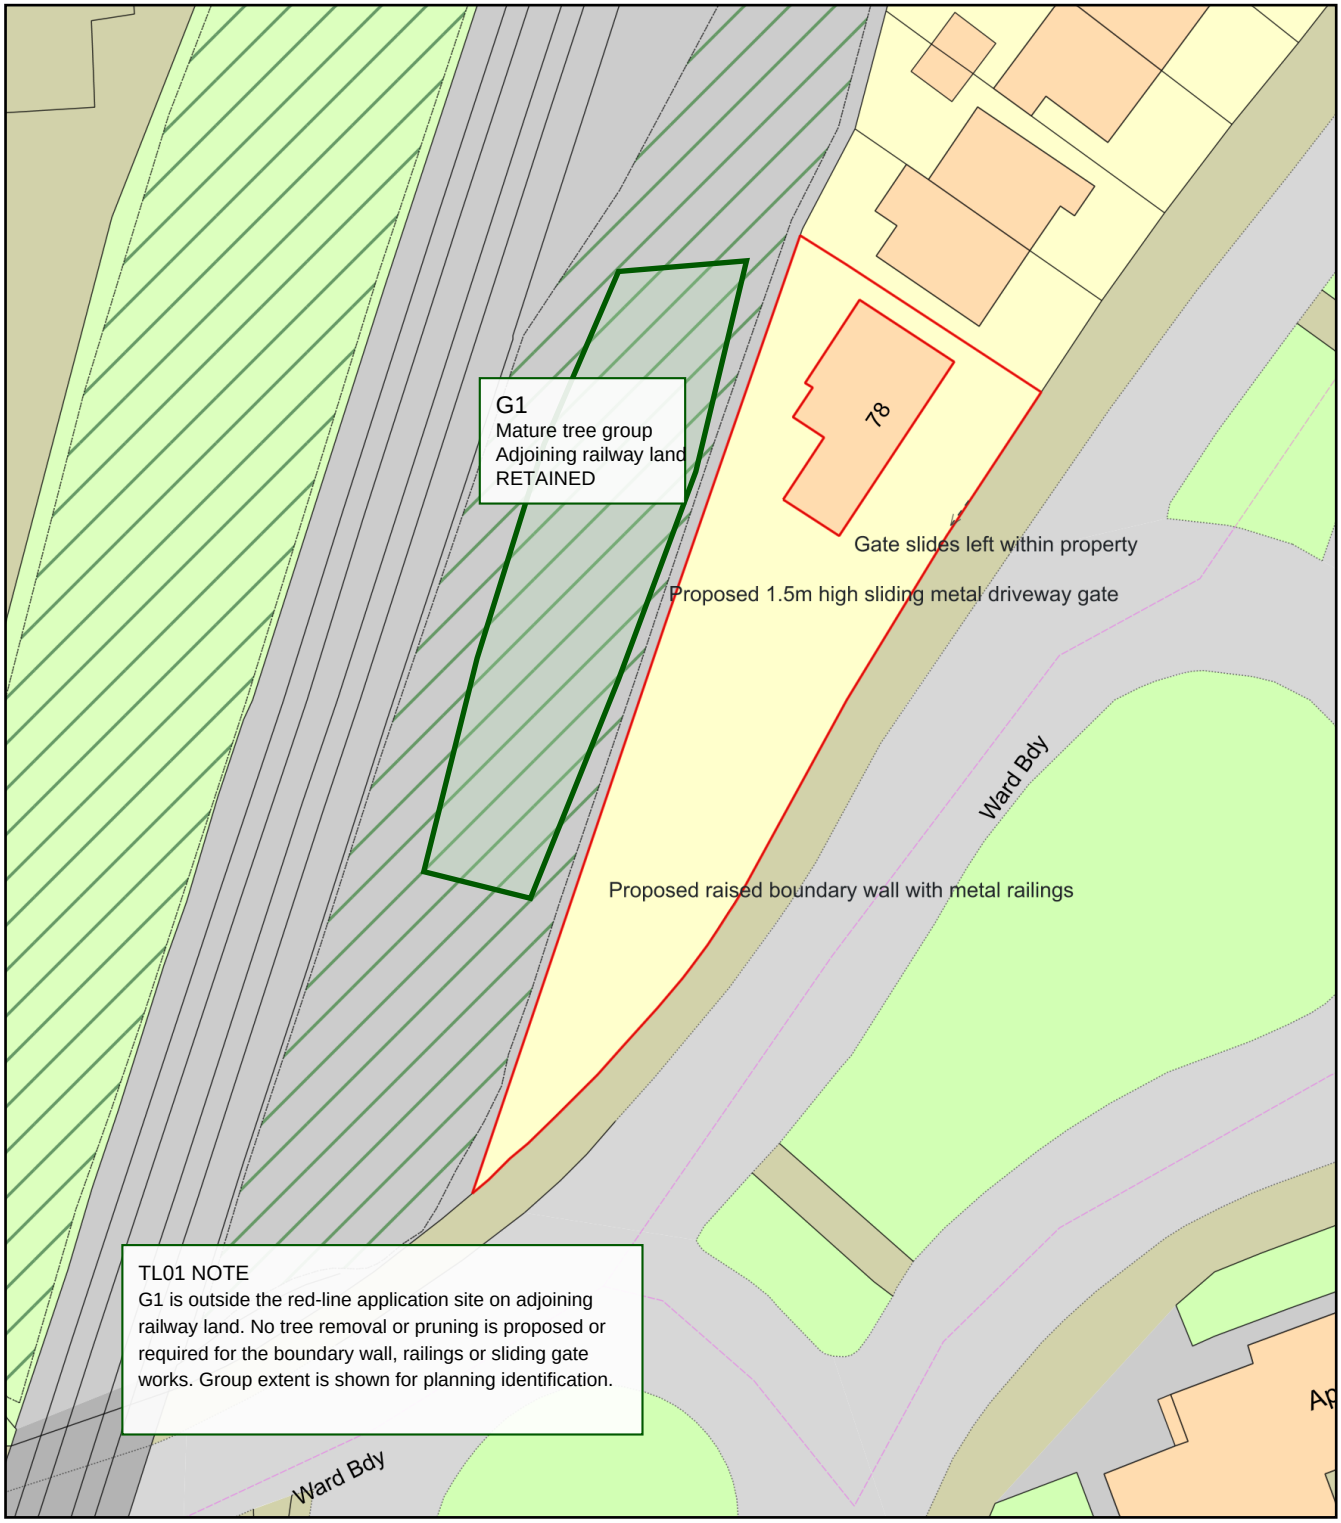

0 20
Metres

N

ReQuestaPlan

Plan Produced for:	Abdullah Baban
Date Produced:	22 Aug 2026
Plan Reference Number:	TQRQM26234182007408
Scale:	1:500 @ A4

© Crown copyright and database rights 2025 OS 100042766