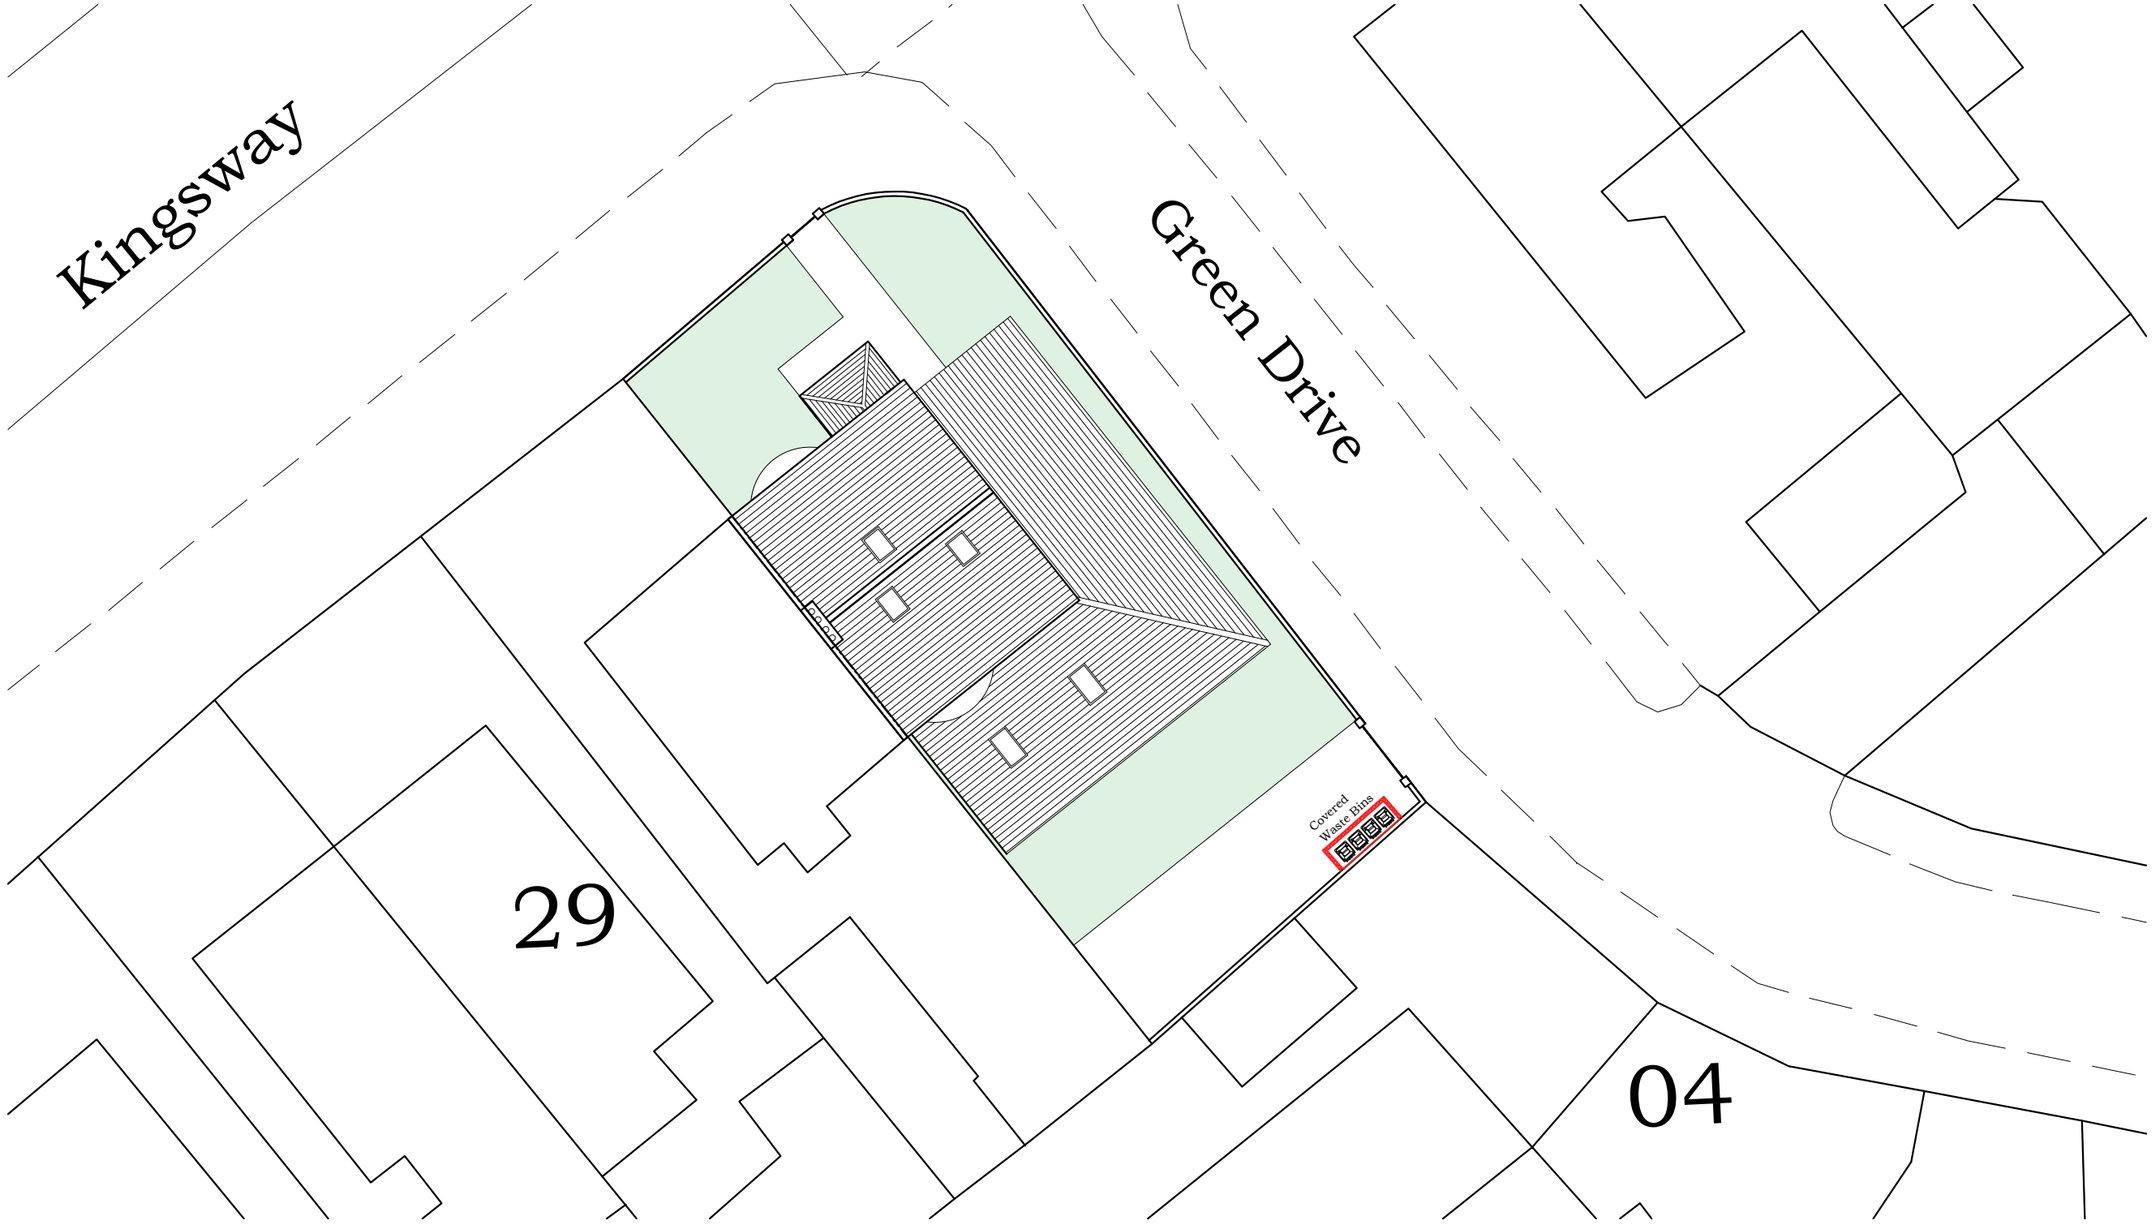


Scale 1:200

0 10m 20m

PROJECT : 25 Kingsway, Levenshulme, Manchester M19 2BZ	DRAWING TITLE : **Proposed Layout Plan**	Drawing No : DR-10	Date : 19-08-2026	AFR STUDIO	AFR STUDIO LIMITED 173-A Dickenson Road, Longsight Manchester, M13 0YN UK.
		Drawing Scale : 1:200@A3	Checked By: Amjad Tahir		