
Grid: OS National Grid
Using the OS GPS Network and applying OSTN15 Transformation and then removing the scale factor for true distances with a one-step transformation

Datum: OS Level datum
Using the OS GPS Network and applying OSGM15 National Geoid Model to obtain local area corrections

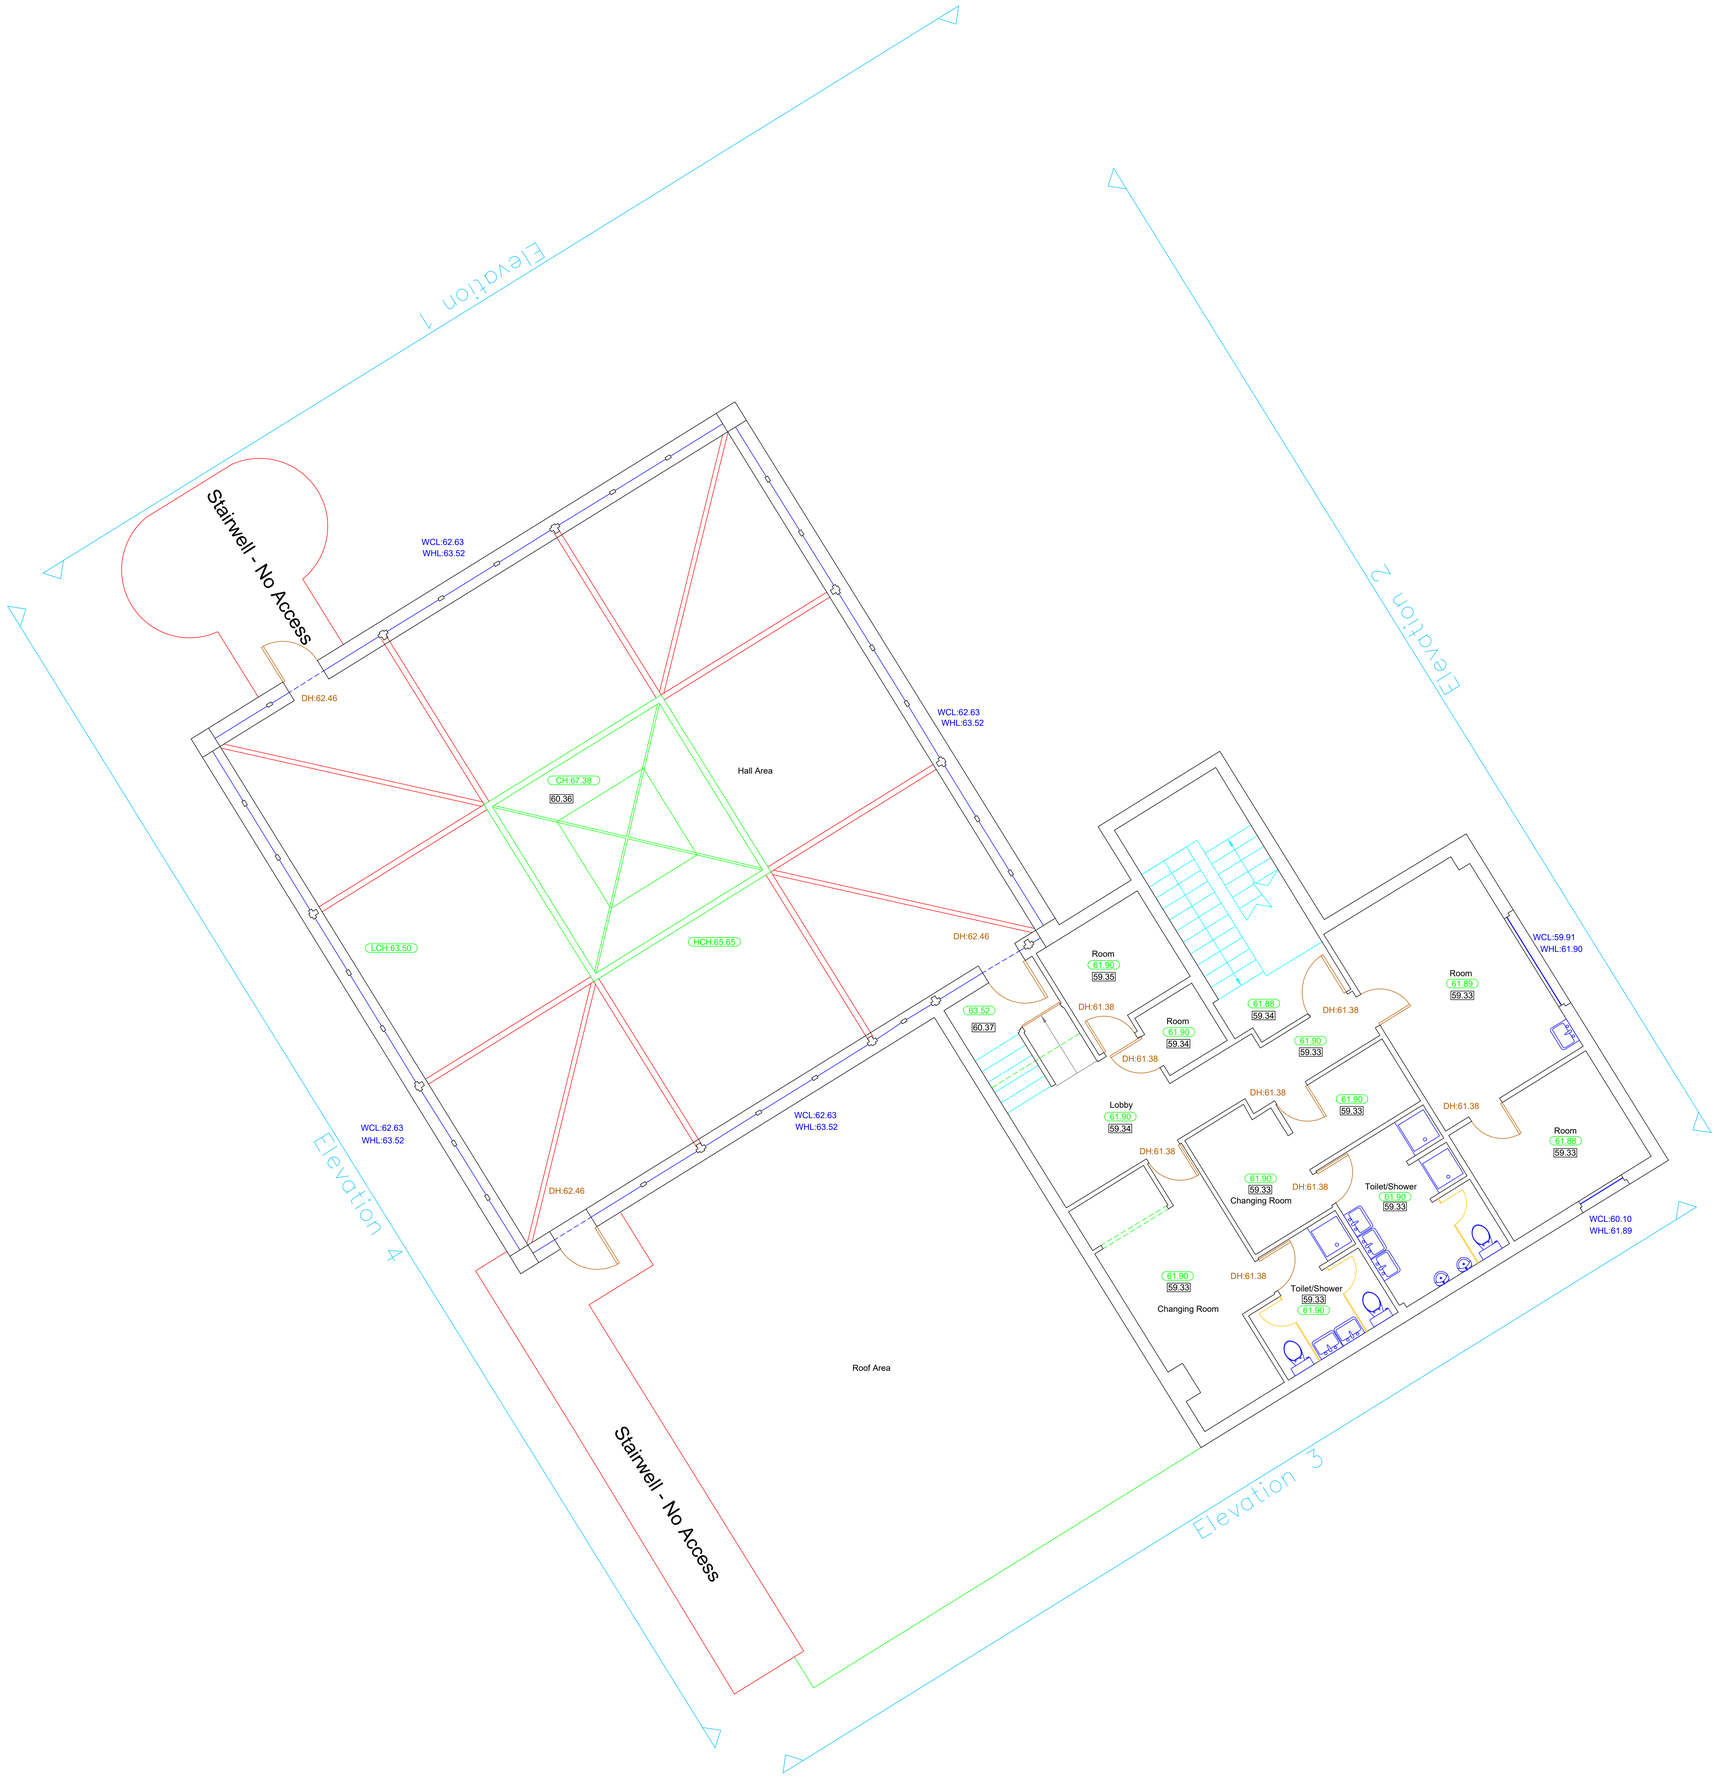

0.00 Floor Level
0.00 Ceiling Height
BH:0.00 Beam Height
DH:0.00 Door Height
WCL:0.00 Window Cill Level
WHL:0.00 Window Head Level

Rev	Date	Description	Check

powers
Integrated Survey Partner

Meridian House, 58-60 Hillside Road, Frodsham, Cheshire WA6 6AG
Tel: 01928 734473
Email: surveyors@powersuk.com
www.powersuk.com

Client
Manchester City Council

Site
West Gorton
Gorton Lane
Manchester
M12 5JT

Title
Existing First Floor

Survey by	DN	Drawn by	FR
Check by	JL	Date	20/06/25
Scale [A0 Sheet]	1:50	Project No.	FP-7380
Status	FINAL		
Sheet No.	001	Drawing No.	FP7380-MBS-1F-001
Revision			