
UK MAP CENTRE .com

0 12.5 25 37.5 50 62.5 m

Scale 1:1250 - 1cm = 12.5m - A4 Size

North

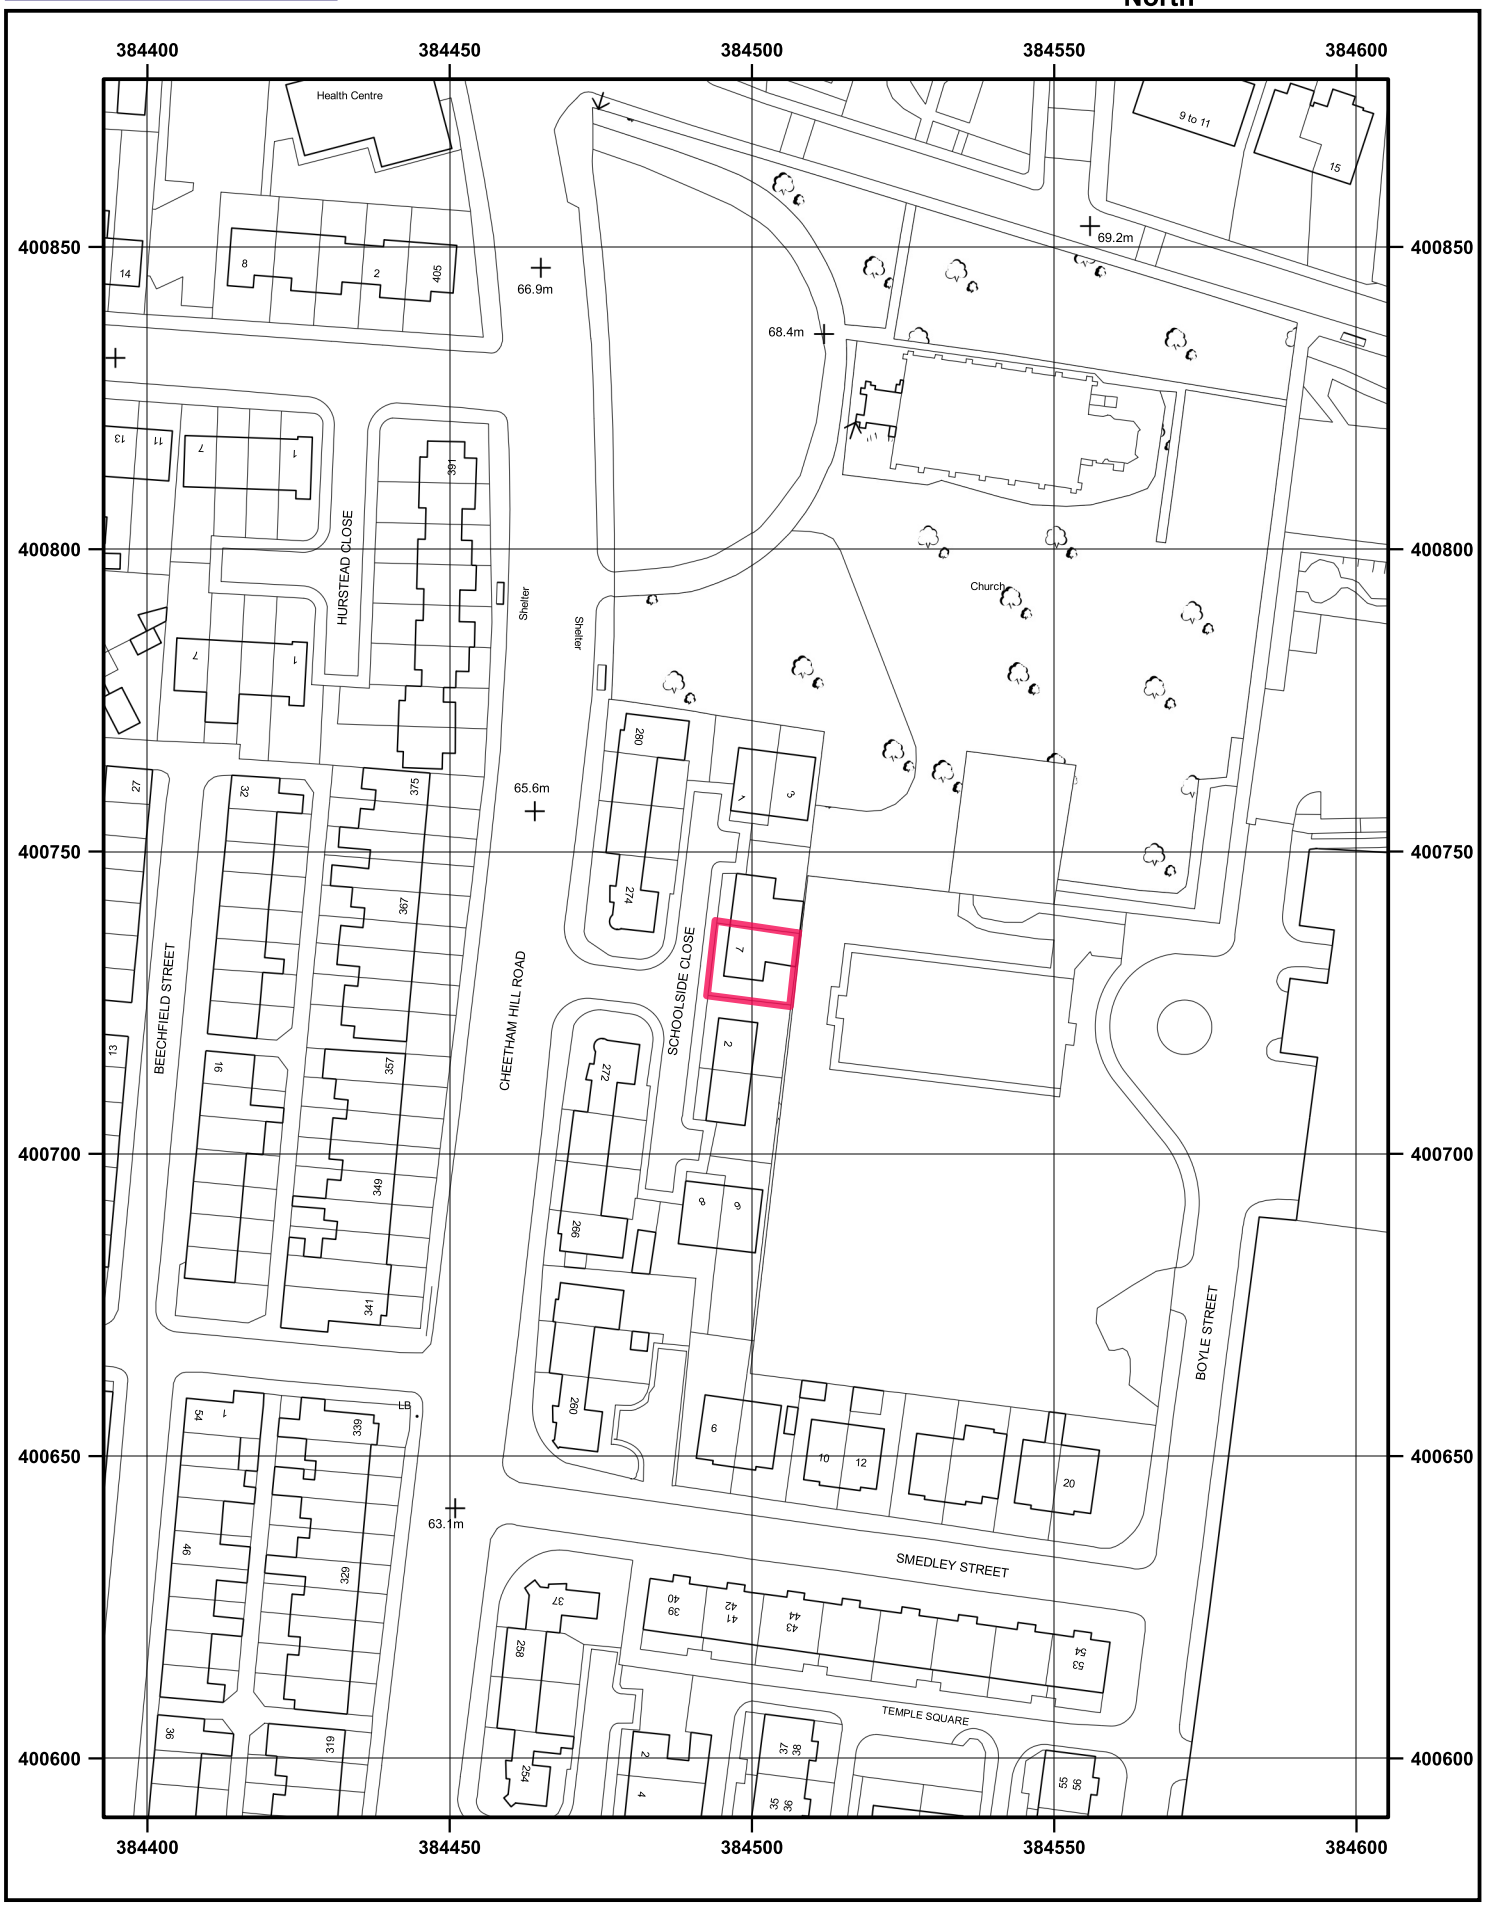

© Crown copyright and database rights 2026 OS AC0000848283. Public rights of way shown on this map have been taken from Local Authority definitive maps. The representation on this map of any other road, track or path is no evidence of the existence of a right of way.

7 SCHOOLSIDE CLOSE MANCHESTER M8 8JA
Supplied by: www.ukmapcentre.com Product Info: www.ukmapcentre.com/location-plans-1250-scale
Serial No:334055
Centre Coordinates: 384499,400734
Production Date: 10/06/2026

Ordnance Survey Licensed Data