Existing ceiling types- refer to drawing 3300-02:

- Roof type 1- Refer to drawing 3300
- Roof type 2- Refer to drawing 3301
- Roof type 3- Refer to drawing 3301
- Roof type 4 - Refer to drawing 3302
- Roof type 5 - Refer to drawings 3302-03


Typical details:

Stone tiles
- Stone slate ridge 3310
- Stone slate eaves 3311
- Bellcote 3312-13
- Parapet/ secret gutter detail 3314
- Stone pitched valley 3315
- Valley gutters 3316
- Chimneys 3317-18

Blue slates
- Blue slate ridge detail 3319
- Blue slate eaves detail 3320
- Blue slate pitched valley 3321
- Stone slate and blue slate ridge 3322

- **Dormers** - 3323-3330

- **Lead roof** - 3340-3341

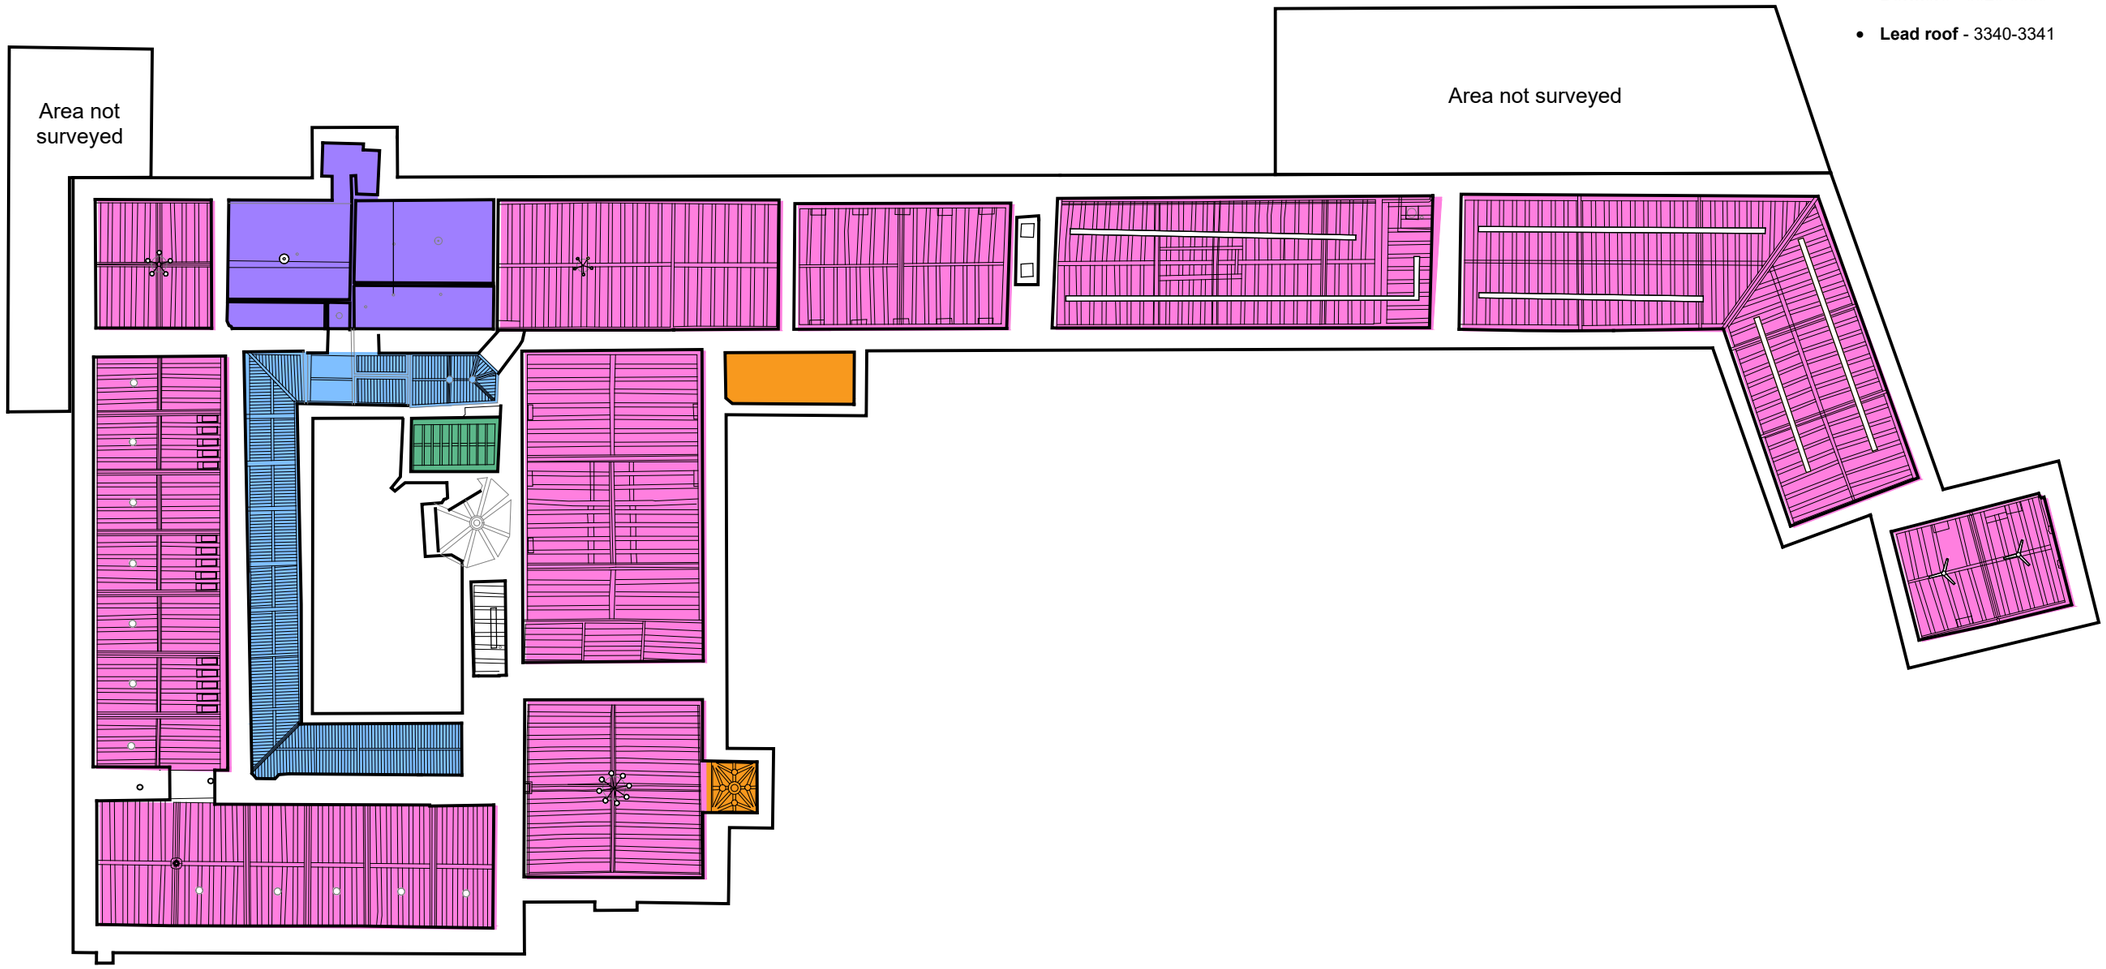

Notes

1. Any dwg format drawing is to be read in conjunction with and at the scale of the accompanying pdf.
2. Where colours other than black or grey are used, the drawing must be plotted in colour.
3. For status 'C' (Construction) drawings all dimensions are to be checked on site by the contractor, scaling is for Local Authority purposes only.
4. Unless otherwise indicated, all dimensions are in millimeters.
5. All information on this drawing is to be read in conjunction with the relevant Donald Insall Associates specification and trade contractors' drawings and information by specialists.
6. In the event of any discrepancy, please contact us immediately.
7. This drawing may contain survey information by others and is to be used solely for the purposes for which it was issued.
8. These are uncontrolled documents issued for information purposes only. If you have any queries regarding the drawings, please contact DIA immediately.
9. Please note DIA cannot be held responsible for any errors arising from changes made to an uncontrolled dwg file.

© 2025 DONALD INSALL ASSOCIATES LTD

Drawing Status

- **F** Feasibility
- **S** Sketch Design
- **P** Planning
- **B** Building Control
- **D** Design Development
- **M** Measurement
- **T** Tender
- **C** Construction
- **R** Record

Rev	Date	Dwn	Auth	Revision
0	28-08-26	EXW	RZM	Issued for LBC

DONALD INSALL ASSOCIATES
2nd Floor Sligo House, 32-34 Laystall Street
Manchester M1 2JZ
0161 359 4326
manchester@dia.co.uk

Chetham's Library, Manchester

Reflected Ceiling Plan
As Existing

Project	No
CHETM.04	1500

Scale (A3)	Status	Revision
1: 250	3P	0