

NOTES:

Information based on survey by others

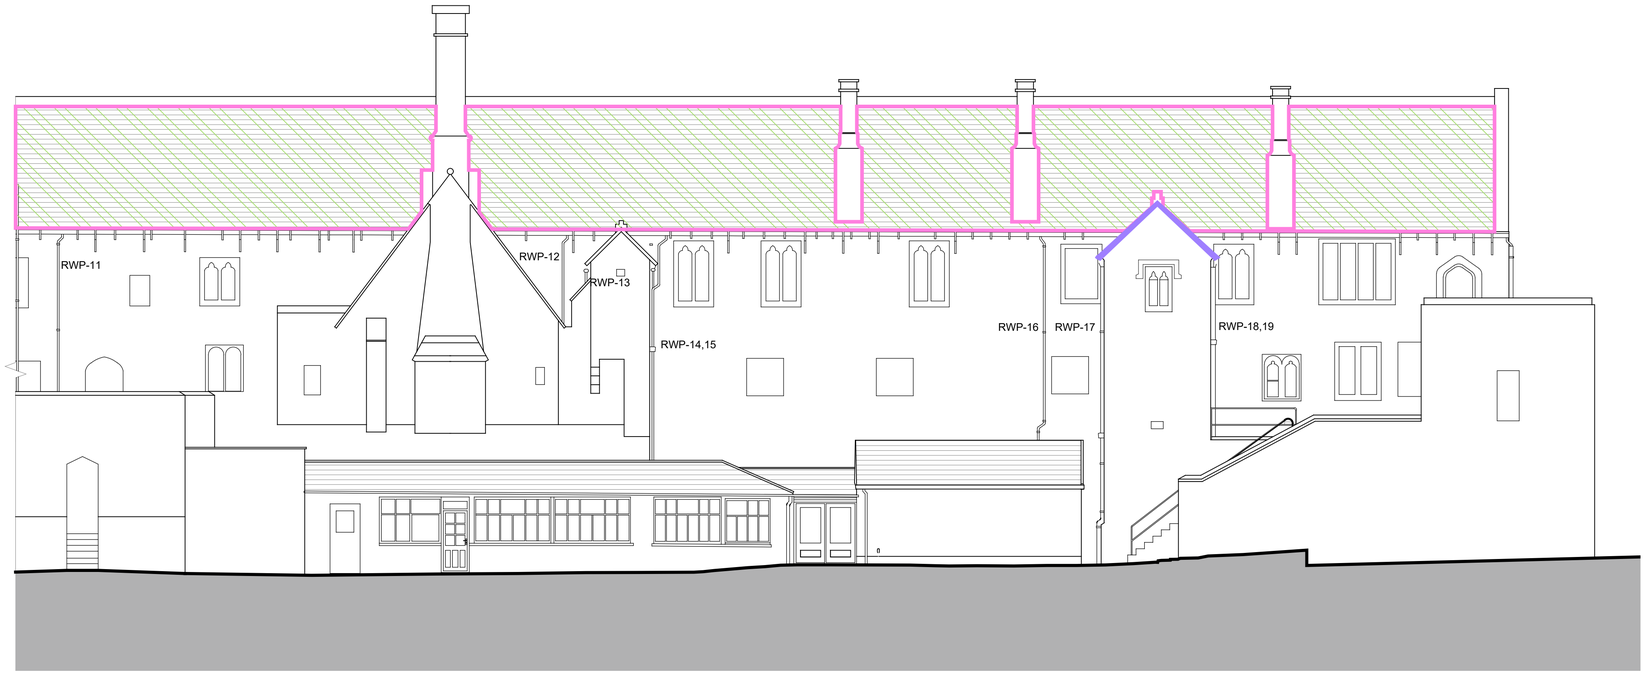

01 2201 North East Elevation 1:100

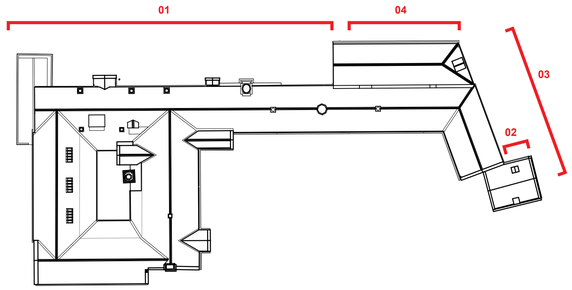

Refer to drawing 2000 for general notes

Existing stone tile roof

Existing Welsh blue slate roof

Existing lead roof/ valley/ flashing

Proposed roof types- refer to drawing 3300-02:

Roof type 1- Refer to drawing 3300

Roof type 2- Refer to drawing 3301

Roof type 3- Refer to drawing 3301


Roof type 4 - Refer to drawing 3302

Roof type 5 - Refer to drawings 3302-03


Roof type 6 - Refer to drawings 3303



02 2201 North West Elevation 1:100

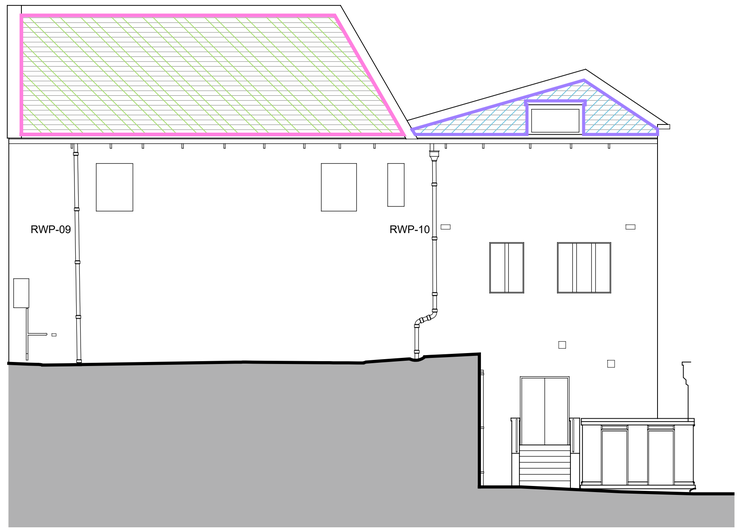

03 2201 North West Elevation 1:100

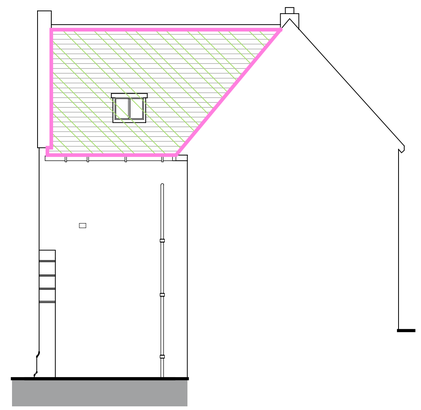

04 2201 North West Elevation 1:100

Notes

1. Any dwg format drawing is to be read in conjunction with and at the scale of the accompanying pdf.
2. Where colours other than black or grey are used, the drawing must be plotted in colour.
3. For status 'C' (Construction) drawings all dimensions are to be checked on site by the contractor, scaling is for Local Authority purposes only.
4. Unless otherwise indicated, all dimensions are in millimeters.
5. All information on this drawing is to be read in conjunction with the relevant Donald Insall Associates specification and trade contractors' drawings and information by specialists.
6. In the event of any discrepancy, please contact us immediately.
7. This drawing may contain survey information by others and is to be used solely for the purposes for which it was issued.
8. These are uncontrolled documents issued for information purposes only. If you have any queries regarding the drawings, please contact DIA immediately.
9. Please note DIA cannot be held responsible for any errors arising from changes made to an uncontrolled dwg file.

© 2025 DONALD INSALL ASSOCIATES LTD

Drawing Status

F Feasibility
S Sketch Design
P Planning
B Building Control
D Developed Design
M Measurement
T Tender
C Construction
R Record

Rev	Date	Dwn	Auth	Revision
0	26.08.26	KQB	RZM	Initial Issue

DONALD INSALL ASSOCIATES
Chetham's Library, Manchester

Bridgegate House, 5 Bridge Place, Chester, CH1 1SA
01244 350 063
chester@dia.co.uk

Elevations as Existing
Sheet 2

Project	No
CHETM.04	2201

Scale (A1)	Status	Revision
1:100	3P	0