
Location Plan

Site Address: **Chethams School Of Music, Long Millgate, Manchester, M3 1SB**

PlanningPortal

Date Produced: **01-Sep-2026**

Scale: **1:1250 @A3**

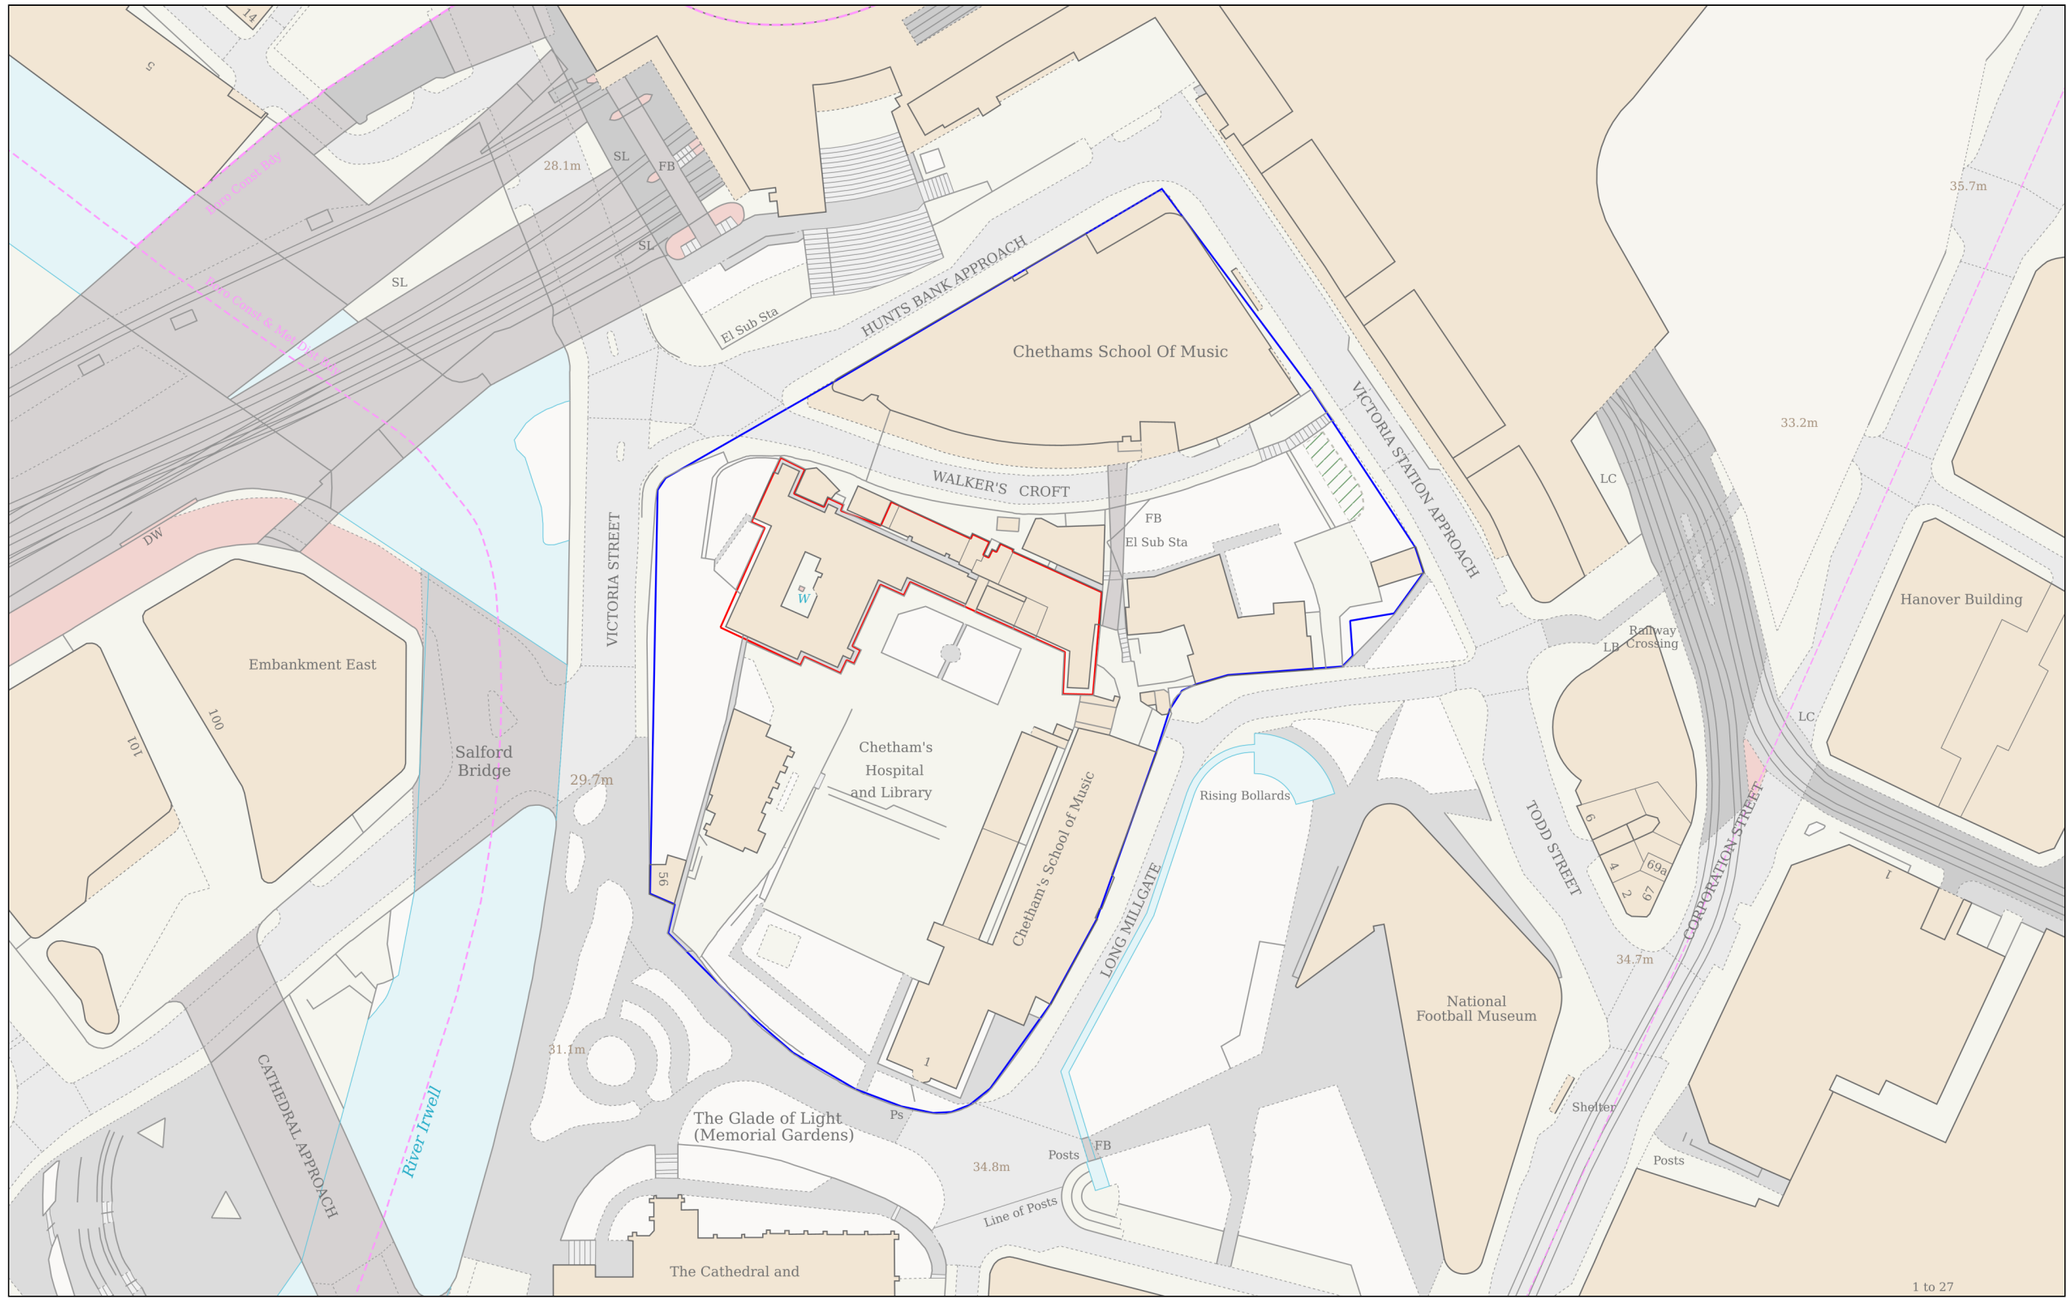

Planning Portal Reference: **PP-15180128v1**

0 50

Metres

Powered By TerraQuest

© Crown copyright and database rights 2026 OS 100042766