DO NOT SCALE EXCEPT FOR PLANNING AND BUILDING REGULATION PURPOSES

GENERAL NOTES

LIGHTING :-
ALL LIGHTING TO BE POSITIONED TO AVOID DIRECT GLARE ON THE EYES OF THE USER AND UNWANTED REFLECTIONS FROM THE SCREEN OR OPERATING FEATURES. GLARE FROM LIGHTING TO BE AVOIDED.
SIGNAGE :-
ALL SIGNAGE TO CONFORM TO BS 8300:2001 SECTIONS 9.2.2 LOCATION & DESIGN OF SIGNS & INFORMATION AND 9.2.3 VISUAL SIGNS.
ALL NEW GLAZING CONFORMS TO BS 6206.
ALL ELECTRICAL WORK CONFORMS TO BS 7671.

IT IS ASSUMED THAT ALL PRELIMINARY WORKS CARRIED OUT / CONTRACTED BY THE SITE OWNER (SHOULD THEY BE REQUIRED BY THE PROJECT) ARE COMPLETED IN ACCORDANCE WITH CURRENT BUILDING REGULATIONS 2010 AND AMENDMENTS THEREAFTER

SITE NOTES

FLOOR CONSTRUCTION:
CERAMIC TILE ON CONCRETE

TTW INSTALL
REMOVE EXISTING DOUBLE GLAZING PANEL


MODIFY / CUT DOWN SHUTTER - NEW GUIDE, ANGLE, INFILL AND BOX SECTION REQUIRED

INSTALL: WHITE LAMINATE PANEL (AND PACKERS), PLINTH, BOX IN PLINTH, ATM, ELECTRICS - NEW DIS. BOARD AND ILLUMINATED SIGNAGE
MAKE GOOD INTERNAL APERTURE WITH WHITE PLASTIC TRIM


NOTE:
- NO ASBESTOS REG. CSS TO ARRANGE ASBESTOS SURVEY REQUIRED PRIOR TO FURTHER SURVEYS AND INVASIVE WORKS COMMENCING
- ALL PROPOSED ATM INSTALL WORKS MUST ALLOW FOR FULL ATM SERVICE CLEARANCE INC. FULL RACK OUT OF REAR DISPENSERS
- NO ATM ENCLOSURE INSTALLED AS STATED BY CASH ZONE / NO ROOM
- CASH ZONE REQUESTED ILLUMINATED SIGNAGE
- POTENTIAL H&S AND PLANNING ISSUE:
  CARS PARK TO SHOP FRONT IN ATM INSTALL LOCATION.
  NO USER PROTECTION BOLLARDS STATED BY CSS SURVEYOR

WORK TO BE CARRIED OUT BY OTHERS


PROVIDE FULL ACCESS FOR ASBESTOS SURVEY AND ANY ADDITIONAL SITE SURVEYS
REMOVE 2 X SHELVING UNITS AND 2 X DISPLAY STANDS
RELOCATE 1 X FUSED SPUR (APPROX. 750MM HIGHER UP WALL)

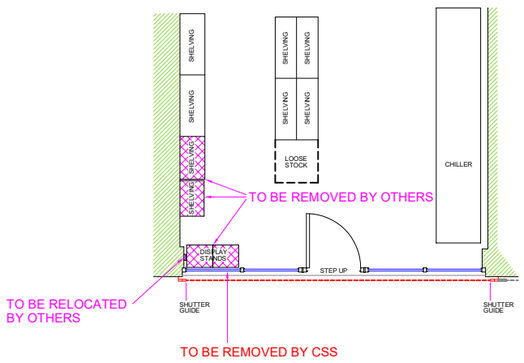

EXISTING (PART) PLAN

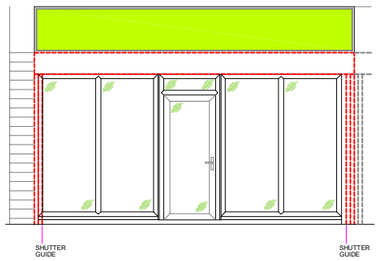


EXISTING ELEVATION

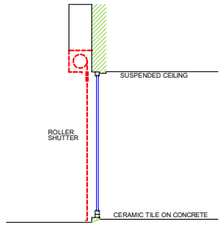


EXISTING SECTION VIEW A-A

0 1 2 3 4 5 6 7 8 9 10
Scale in Metres Scale 1:100

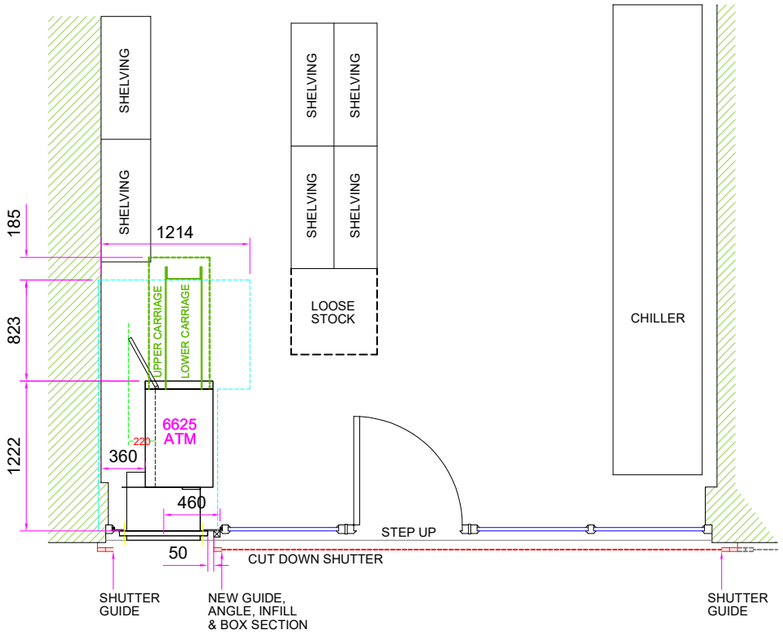


PROPOSED (PART) PLAN

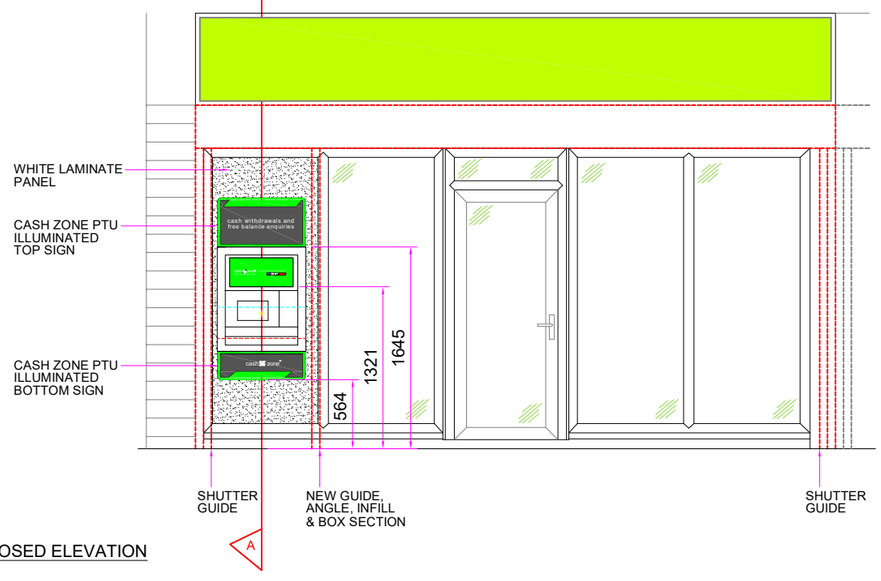

PROPOSED ELEVATION

0 1 2 3 4 5 6 7 8 9 10
Scale in Metres Scale 1:50

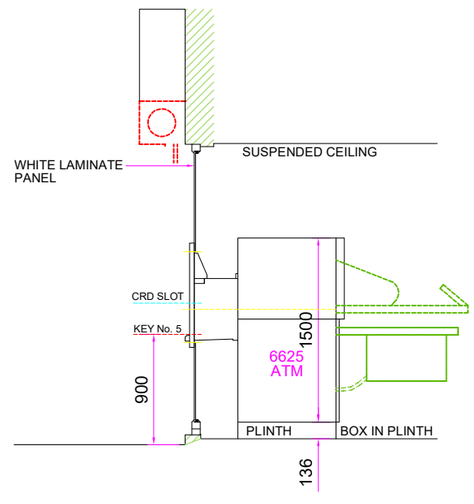

SECTION VIEW A-A

SITE ADDRESS
THE CONVENIENCE STORE (T/A YOUR SHOP)
162 NUTHURST ROAD,
NEW MOSTON, MANCHESTER,
M40 3WG

TITLE
PROPOSED AUTOMATED TELLER MACHINE (ATM)
INSTALLATION FOR CASHZONE

DRAWN	DATE	SCALE
MAL	25/11/24	VARIOUS @A3
REF/DRG No.	SHEET	REVISION
E028747		01

REVISION	DESCRIPTION	DATE	BY
04			
03			
02			
01	ATM BEZEL TYPE CHANGED FROM ADV TO CAE DUE TO AVAILABILITY.	19/12/24	MAL

drawing approval

NAME:-
POSITION:- APPROVED:-
DATE:- SIGNED:-

CARDTRONICS Service Solutions