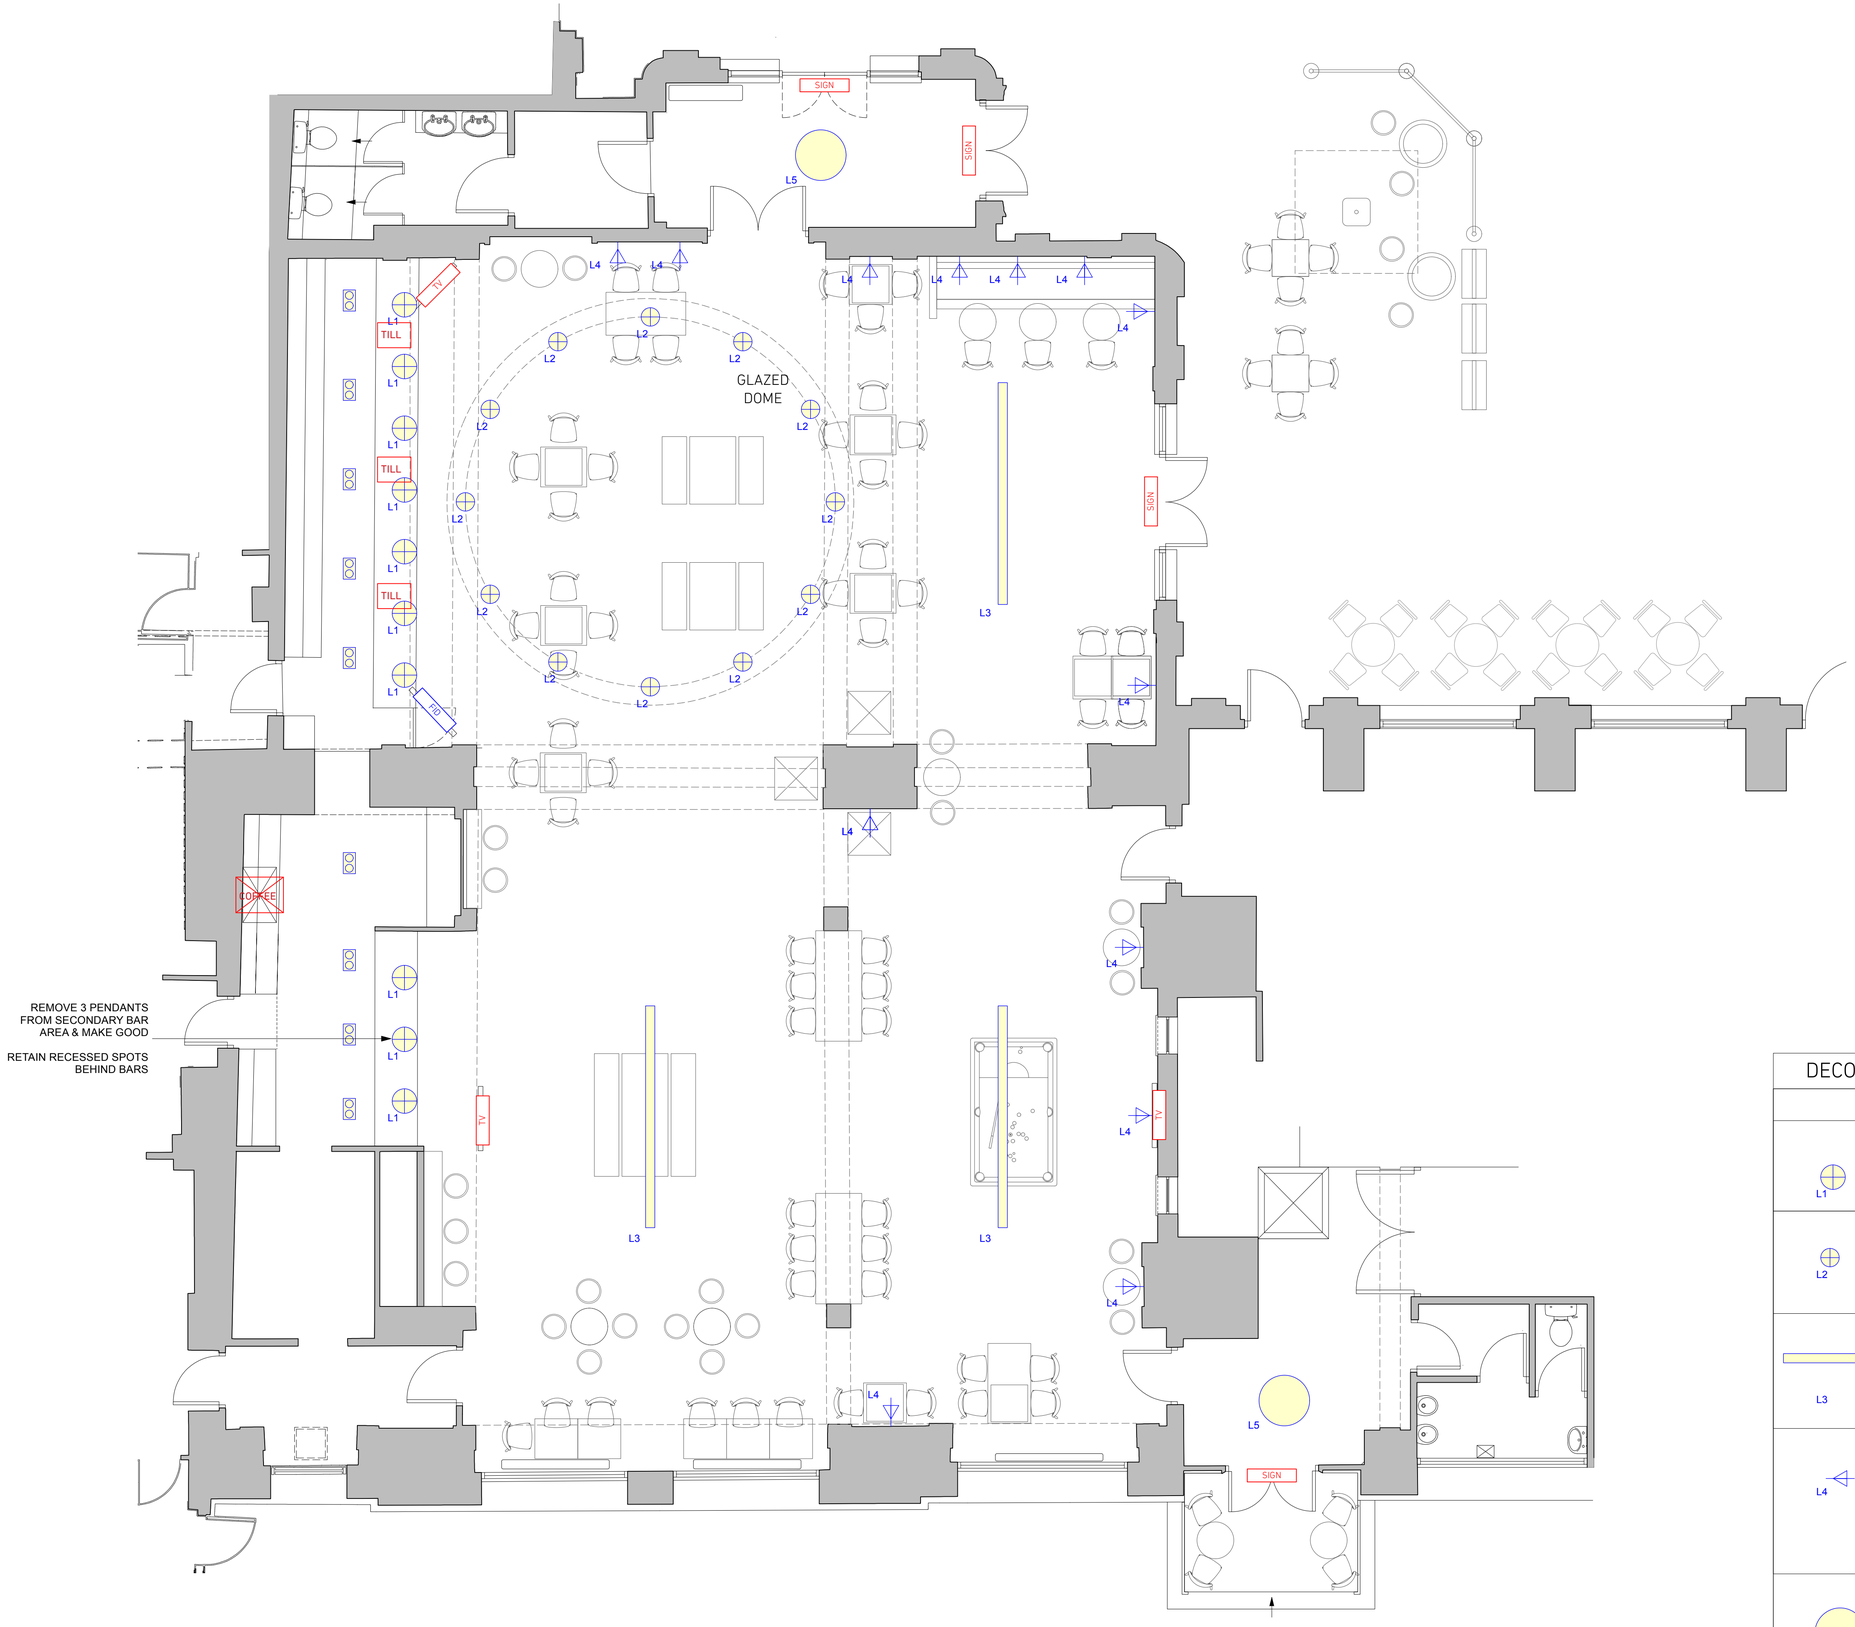


Notes

This drawing should not be scaled. The contractor is to verify all dimensions and conditions on site. This drawing is the property of Duncalf and they reserve the copyright. It is issued on the understanding that it will not be copied, reproduced or disclosed in whole or in part to any unauthorised party without written permission from Duncalf

SCALE **1:50**

0 1 2 3

CEILING & SMALL POWER KEY:

SIGN	EXISTING INTERNALLY ILLUMINATED SIGN LOCATIONS
COFFEE	EXISTING COFFEE MACHINE LOCATION
TILL	EXISTING TILL LOCATIONS
TV	EXISTING TV LOCATIONS
FID	EXISTING DIGITAL DEPARTURES SCREEN LOCATION


EXISTING HEATING, EMERGENCY LIGHTS,SMOKE DETECTORS,SOUNDERS AND ACTIVATION POINTS TO BE RETAINED.

DECORATIVE LIGHTING KEY:

L1 - BAR PENDANTS - EXISTING

MAIN BAR - REMOVE - TO BE REPLACED WITH NEW


SECONDARY BAR - TO BE REMOVED AND MADE GOOD

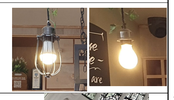

L2 - HOLOPHANE PENDANTS (APPROX. 1930s)

EXISTING - RETAIN

CLEAN ONLY

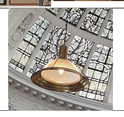

L3 - LINEAR LIGHT (2015)

EXISTING - REMOVE


TO BE REPLACED WITH NEW CHANDELIERS



L4 - PICTURE LIGHT (EARLY 20TH CENTURY)

EXISTING - RETAIN

REMOVE FOR REFURBISHMENT AND REINSTALL- REFER TO PROPOSED RCP

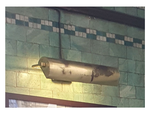

L5 - LOBBY CHANDELIER (MID-CENTURY)

EXISTING - RETAIN

REMOVE FOR REFURBISHMENT AND REINSTALL- REFER TO PROPOSED RCP



STUDIO DUNCALF
150 Fleet Street, London EC4A 2DQ
Tel: 020 7620 2211
email : mike@duncalf.uk.com

Project Name:	MANCHESTER VICTORIA STATION PUB
Site Address:	VICTORIA STATION MANCHESTER M3 1WY
Drg Name:	EXISTING RCP - DECORATIVE LIGHTING & SCREENS/SIGNS
Status:	FOR INFORMATION
Drawn by:	LM
Scale:	1:50@A1
Date:	MAY 2026
Project/Drg N°:	**339.104A/RCP**