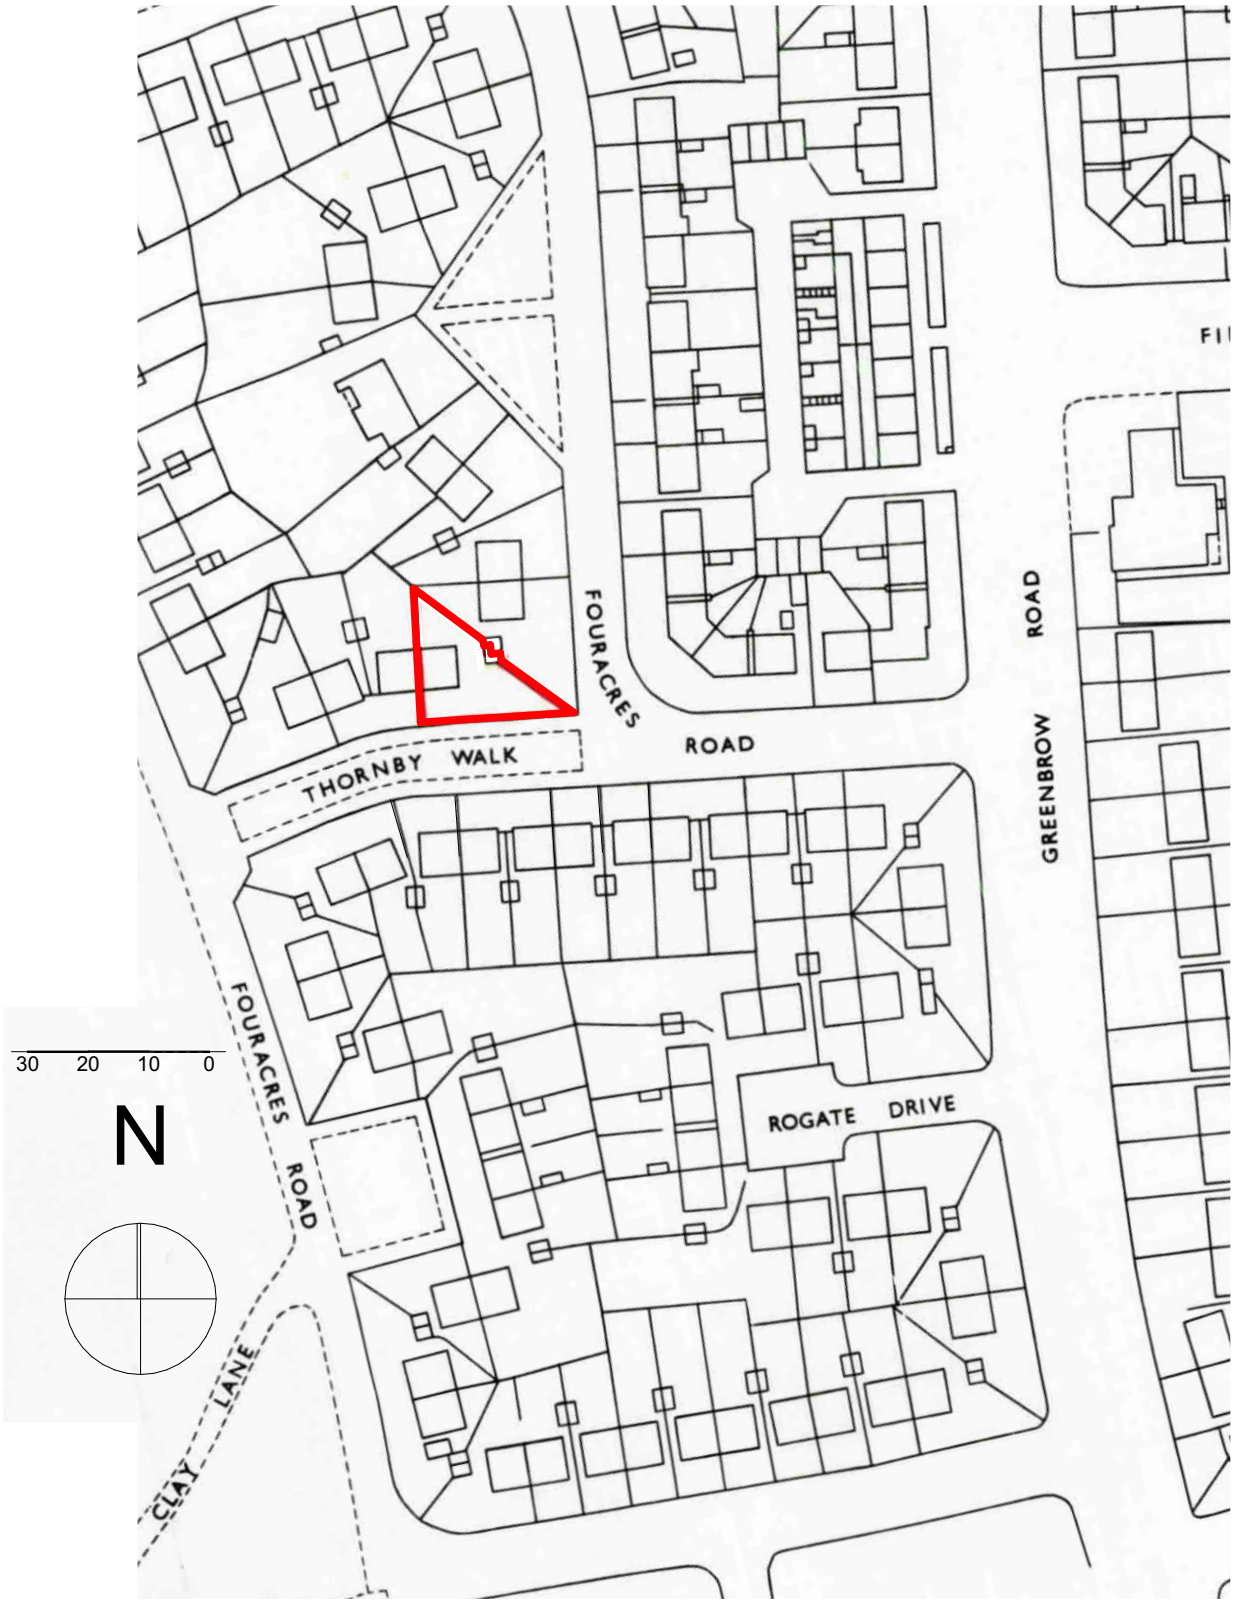


STUDIO ARK
15 MAYWOOD
WILMSLOW SK9 6LZ
07846029109
studio.ark@yahoo.com

© Studio Ark

Project
PART 1 STOREY AND PART 2 STOREY EXTENSION
Site Location Plan

Client
HODA CONSTRUCTION
24 COBBETTS WAY
WILMSLOW, CHESHIRE, SK9 6HN

Drawing Status
PLANNING APPLICATION

Scale @ A4
1:1250

Date
02/09/2026

Drawing Number
26-HC-2TWW-OD-0001

Revision

Published on: Wednesday, 2 September 2026 at 11:08